

Kent Downton, III 20121212:507 Ayrton Inn and Cottage 4.01 CAD Sheets\Sheets Set\A3.01 Amenity Building Elevations.dwg - Page Setup: cwt, III.ctb, Plot Scale: 1:1, \\3114\PRINT\Canton\B2236\3300\PLT3.c

1 CLUBHOUSE ELEVATIONS



GENERAL NOTES:	
1. REFER TO CIVIL DRAWINGS FOR FINISH FLOOR ELEVATIONS.	
MATERIALS KEY:	
1	METAL LOW STANDING SEAM ROOF
2	WOOD SHINGLE ROOF
3	HEAVY TIMBER
4	STONE
5	WOOD SIDING
6	WOOD TRIM
7	INSULATED WOOD/METAL WINDOWS
8	WOOD/METAL/GLASS DOORS
9	BOARD AND BATTEN SIDING
10	BRICK
11	WOOD/METAL RAILING
12	LOWELED WINDOW
13	SLATE ROOF
14	STUCCO
15	WOOD SHINGLE SIDING
16	COMPOSITE SIDING
17	METAL

SILO RIDGE
PHASE 1 SITE PLAN SUBMISSION

Amenia, New York
Dutchess County

SCALE: VALUE
NOTE: THIS DRAWING IS NOT TO BE USED FOR CONSTRUCTION OR FOR ANY OTHER PURPOSES WITHOUT THE WRITTEN PERMISSION OF HART HOWERTON, LLC. ALL DIMENSIONS ARE TO FACE UNLESS OTHERWISE NOTED. FOR MEASUREMENTS THAT ARE NOT AVAILABLE.

REVISIONS




NO.	DATE	ISSUE
01	03/03/2014	PHASE 1 SITE PLAN
02	05/15/2014	SITE PLAN SUB
03	06/19/2014	SITE PLAN REV.

AMENITY BUILDING
ELEVATIONS

PROJECT #:
12-507
DRAWN BY:
KD
CHECKED BY:
VALUE
DRAWING NO.:

A3.01

2 FITNESS CENTER ELEVATIONS

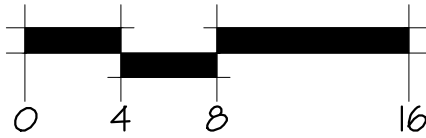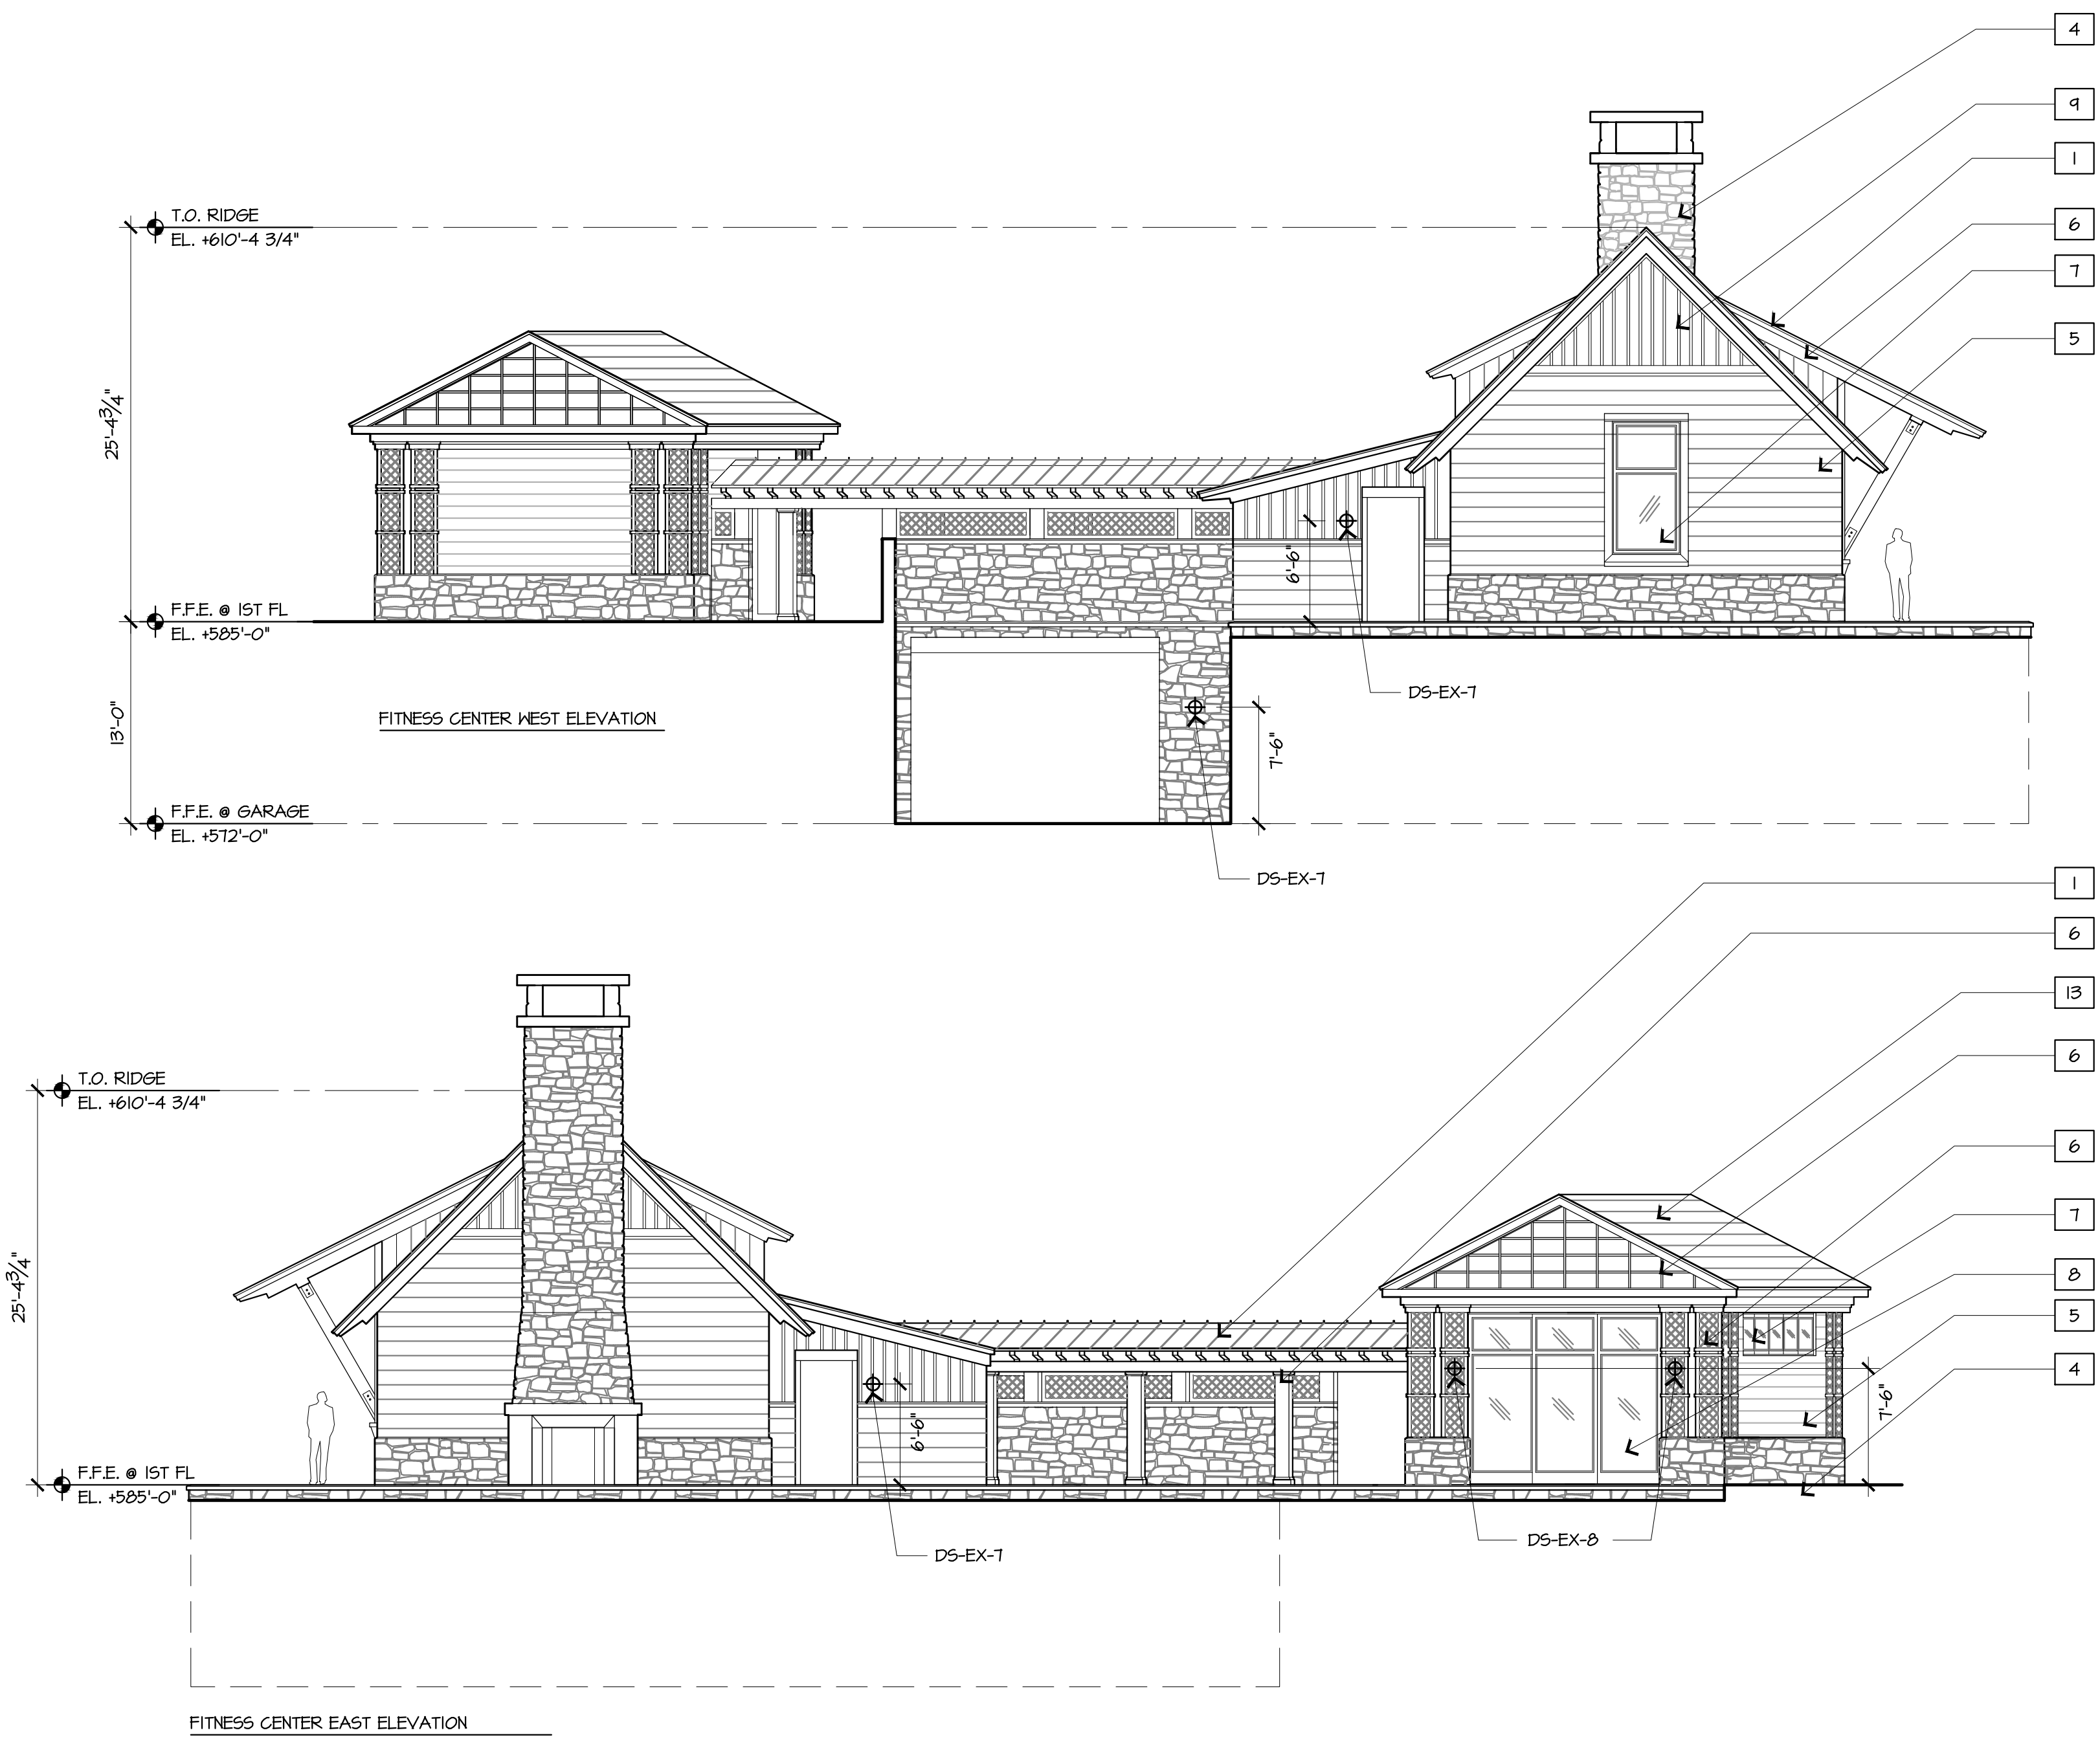
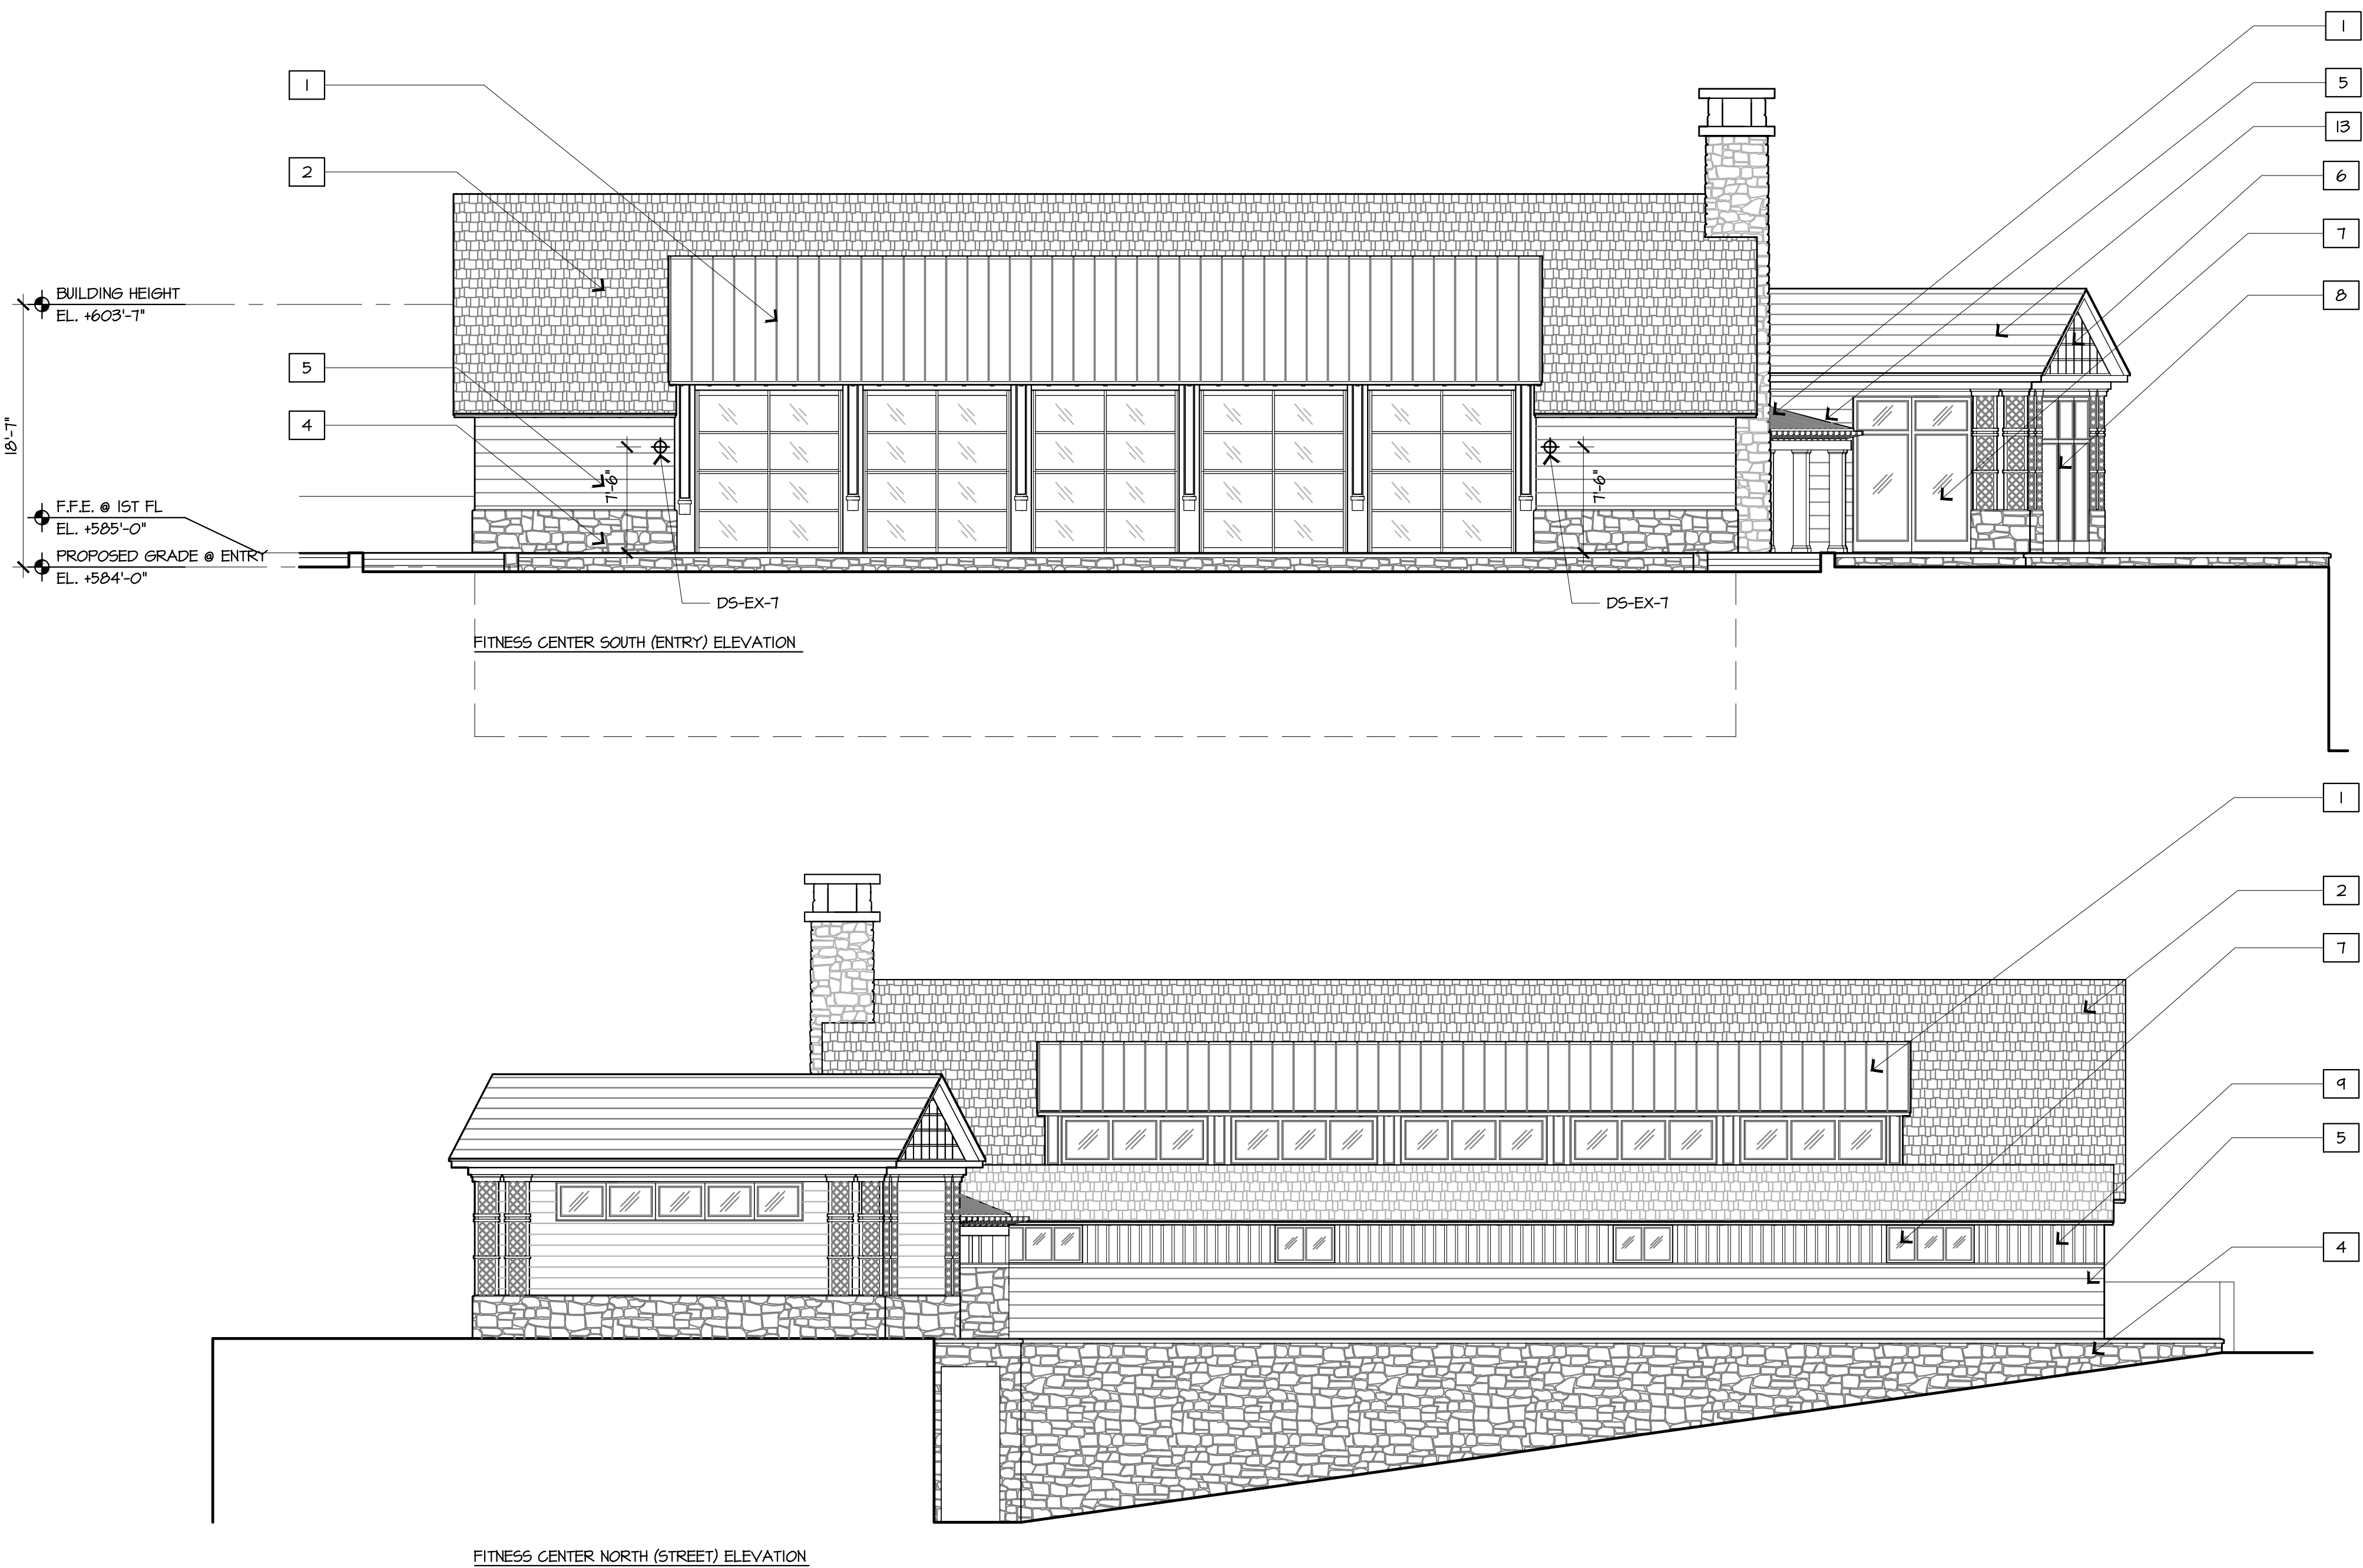


1/8"=1'-0"




Kent Donovan, III 20121212 507 Aramen Inn and Cottage\A3.03 CAD\Sheets\A3.03 Amenities Building Elevations.dwg - Page Setup: user1111.ctb, Plot Scale: 1:1, \\3114\PRINT\Canton\B223\A3.03\A3.03 PLOT3.c

1 | GOLF ACADEMY ELEVATIONS

1/8"=1'-0"

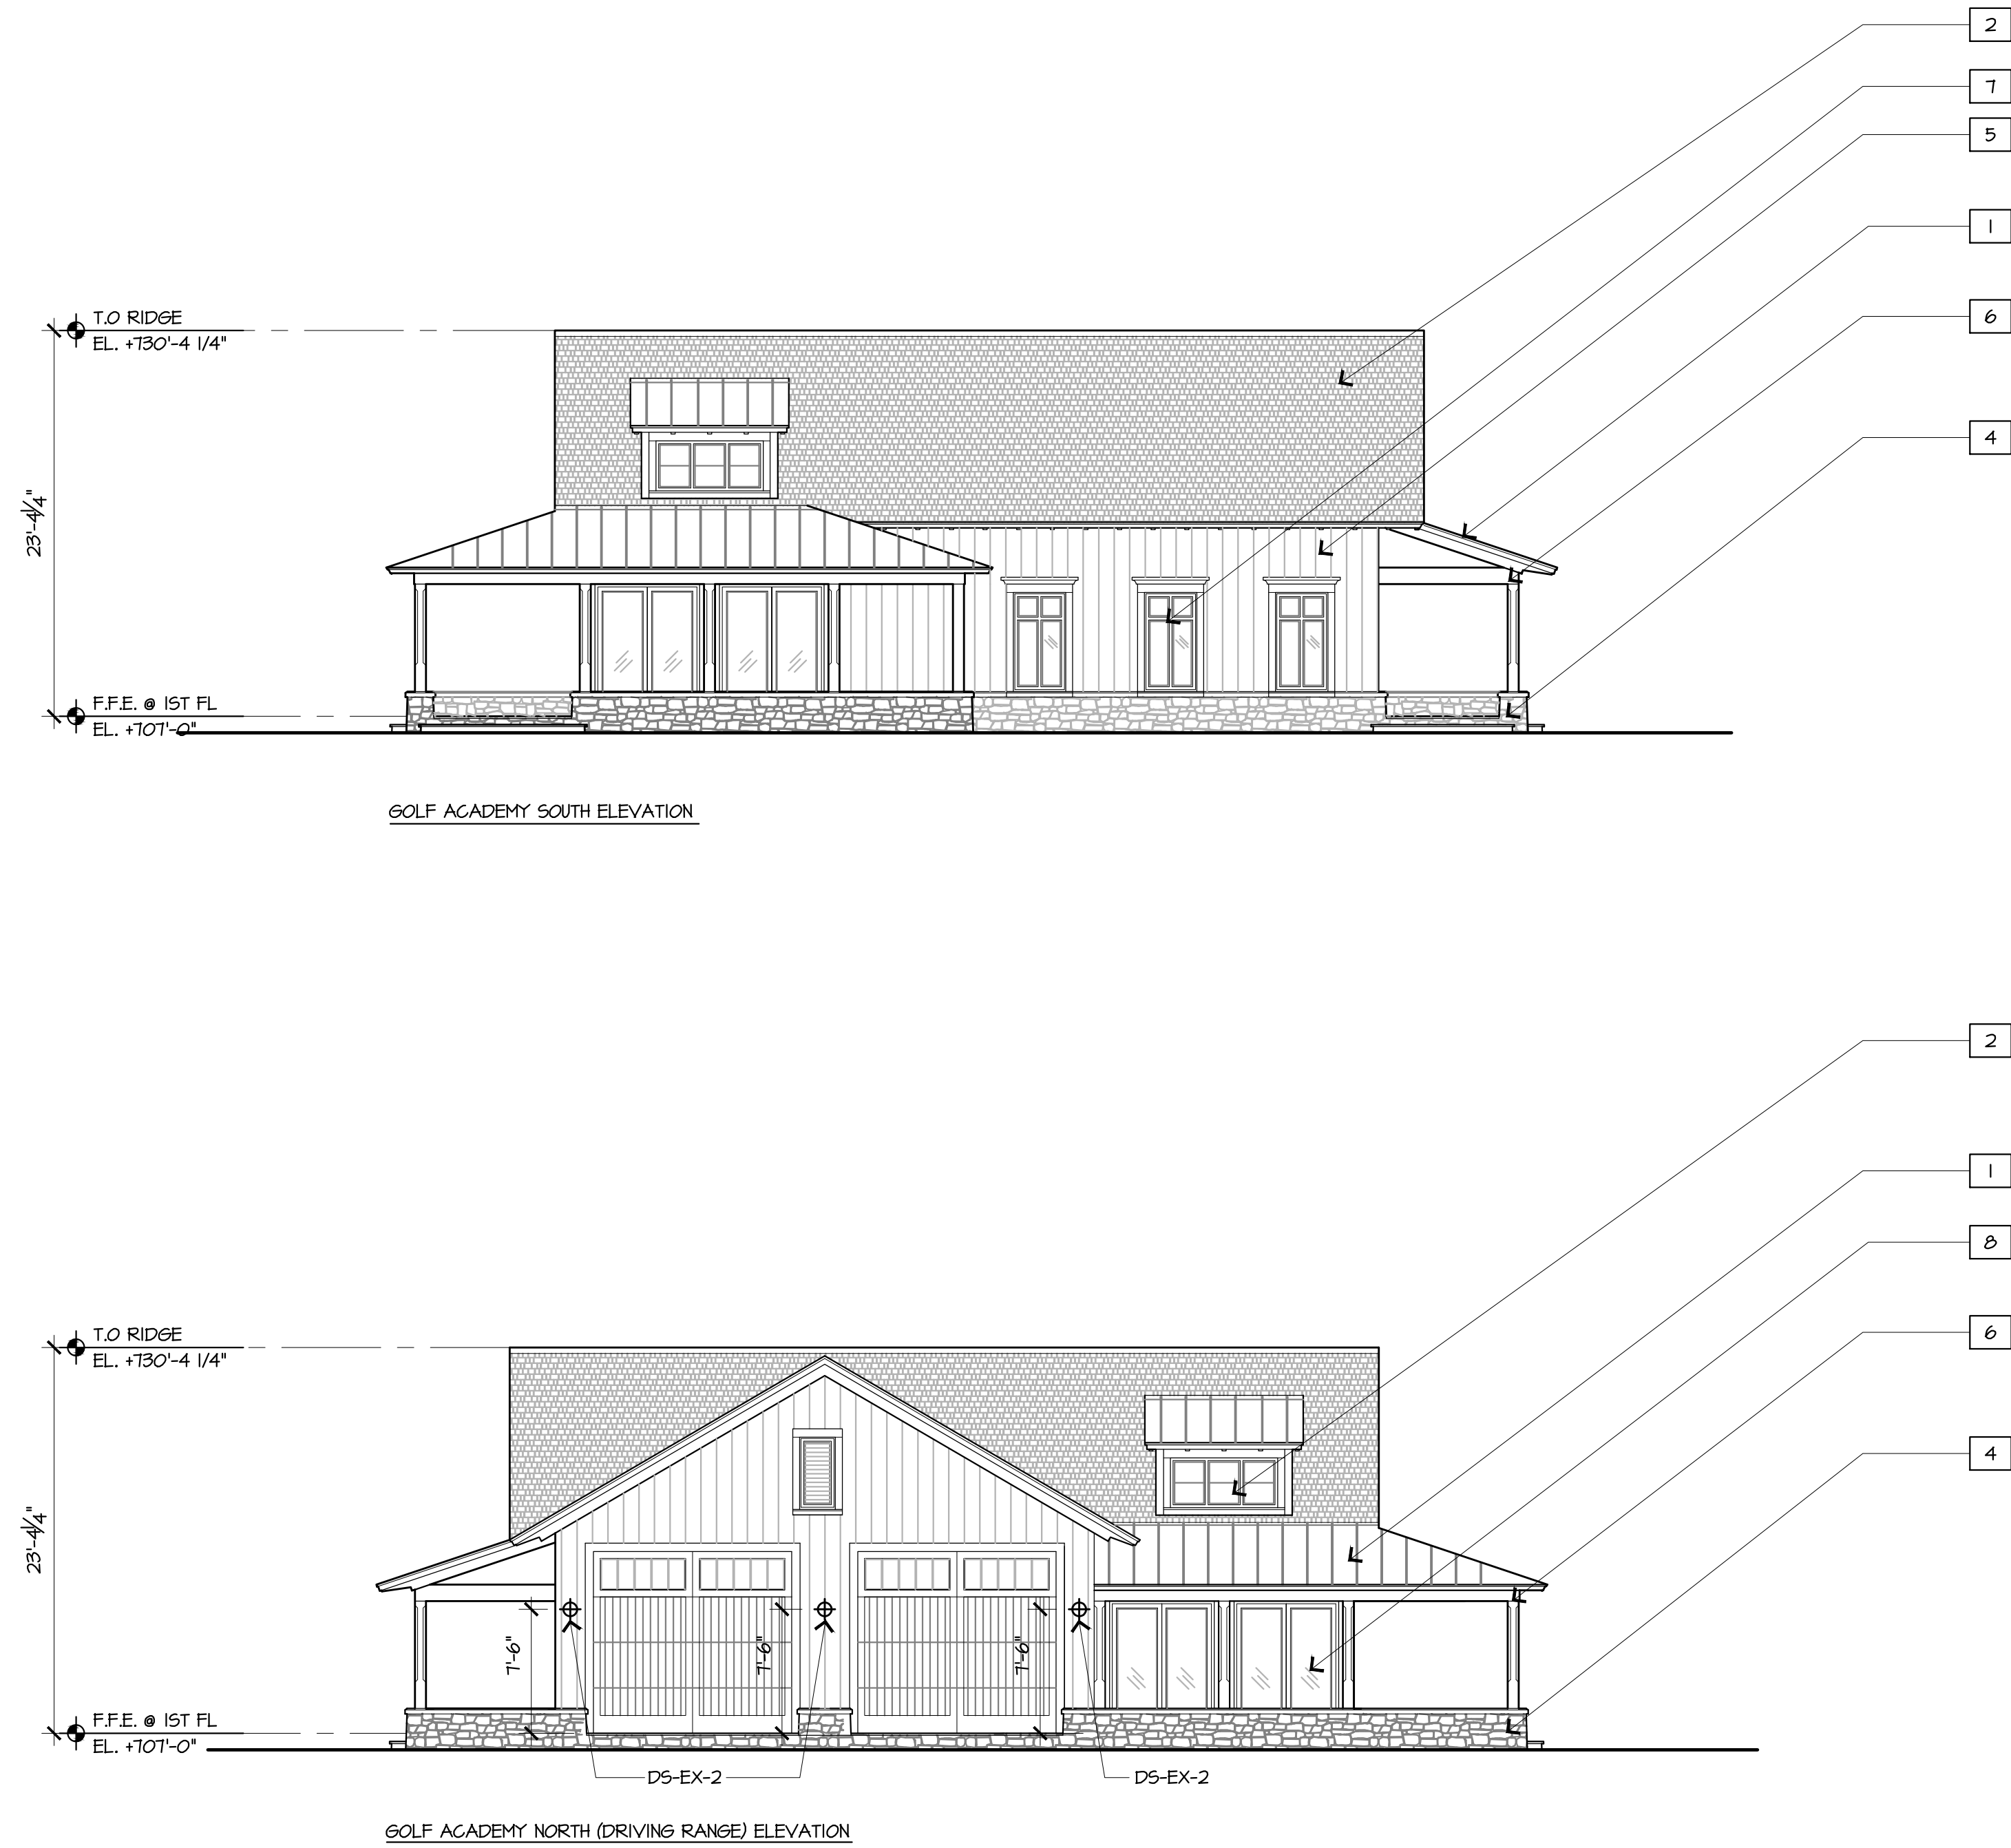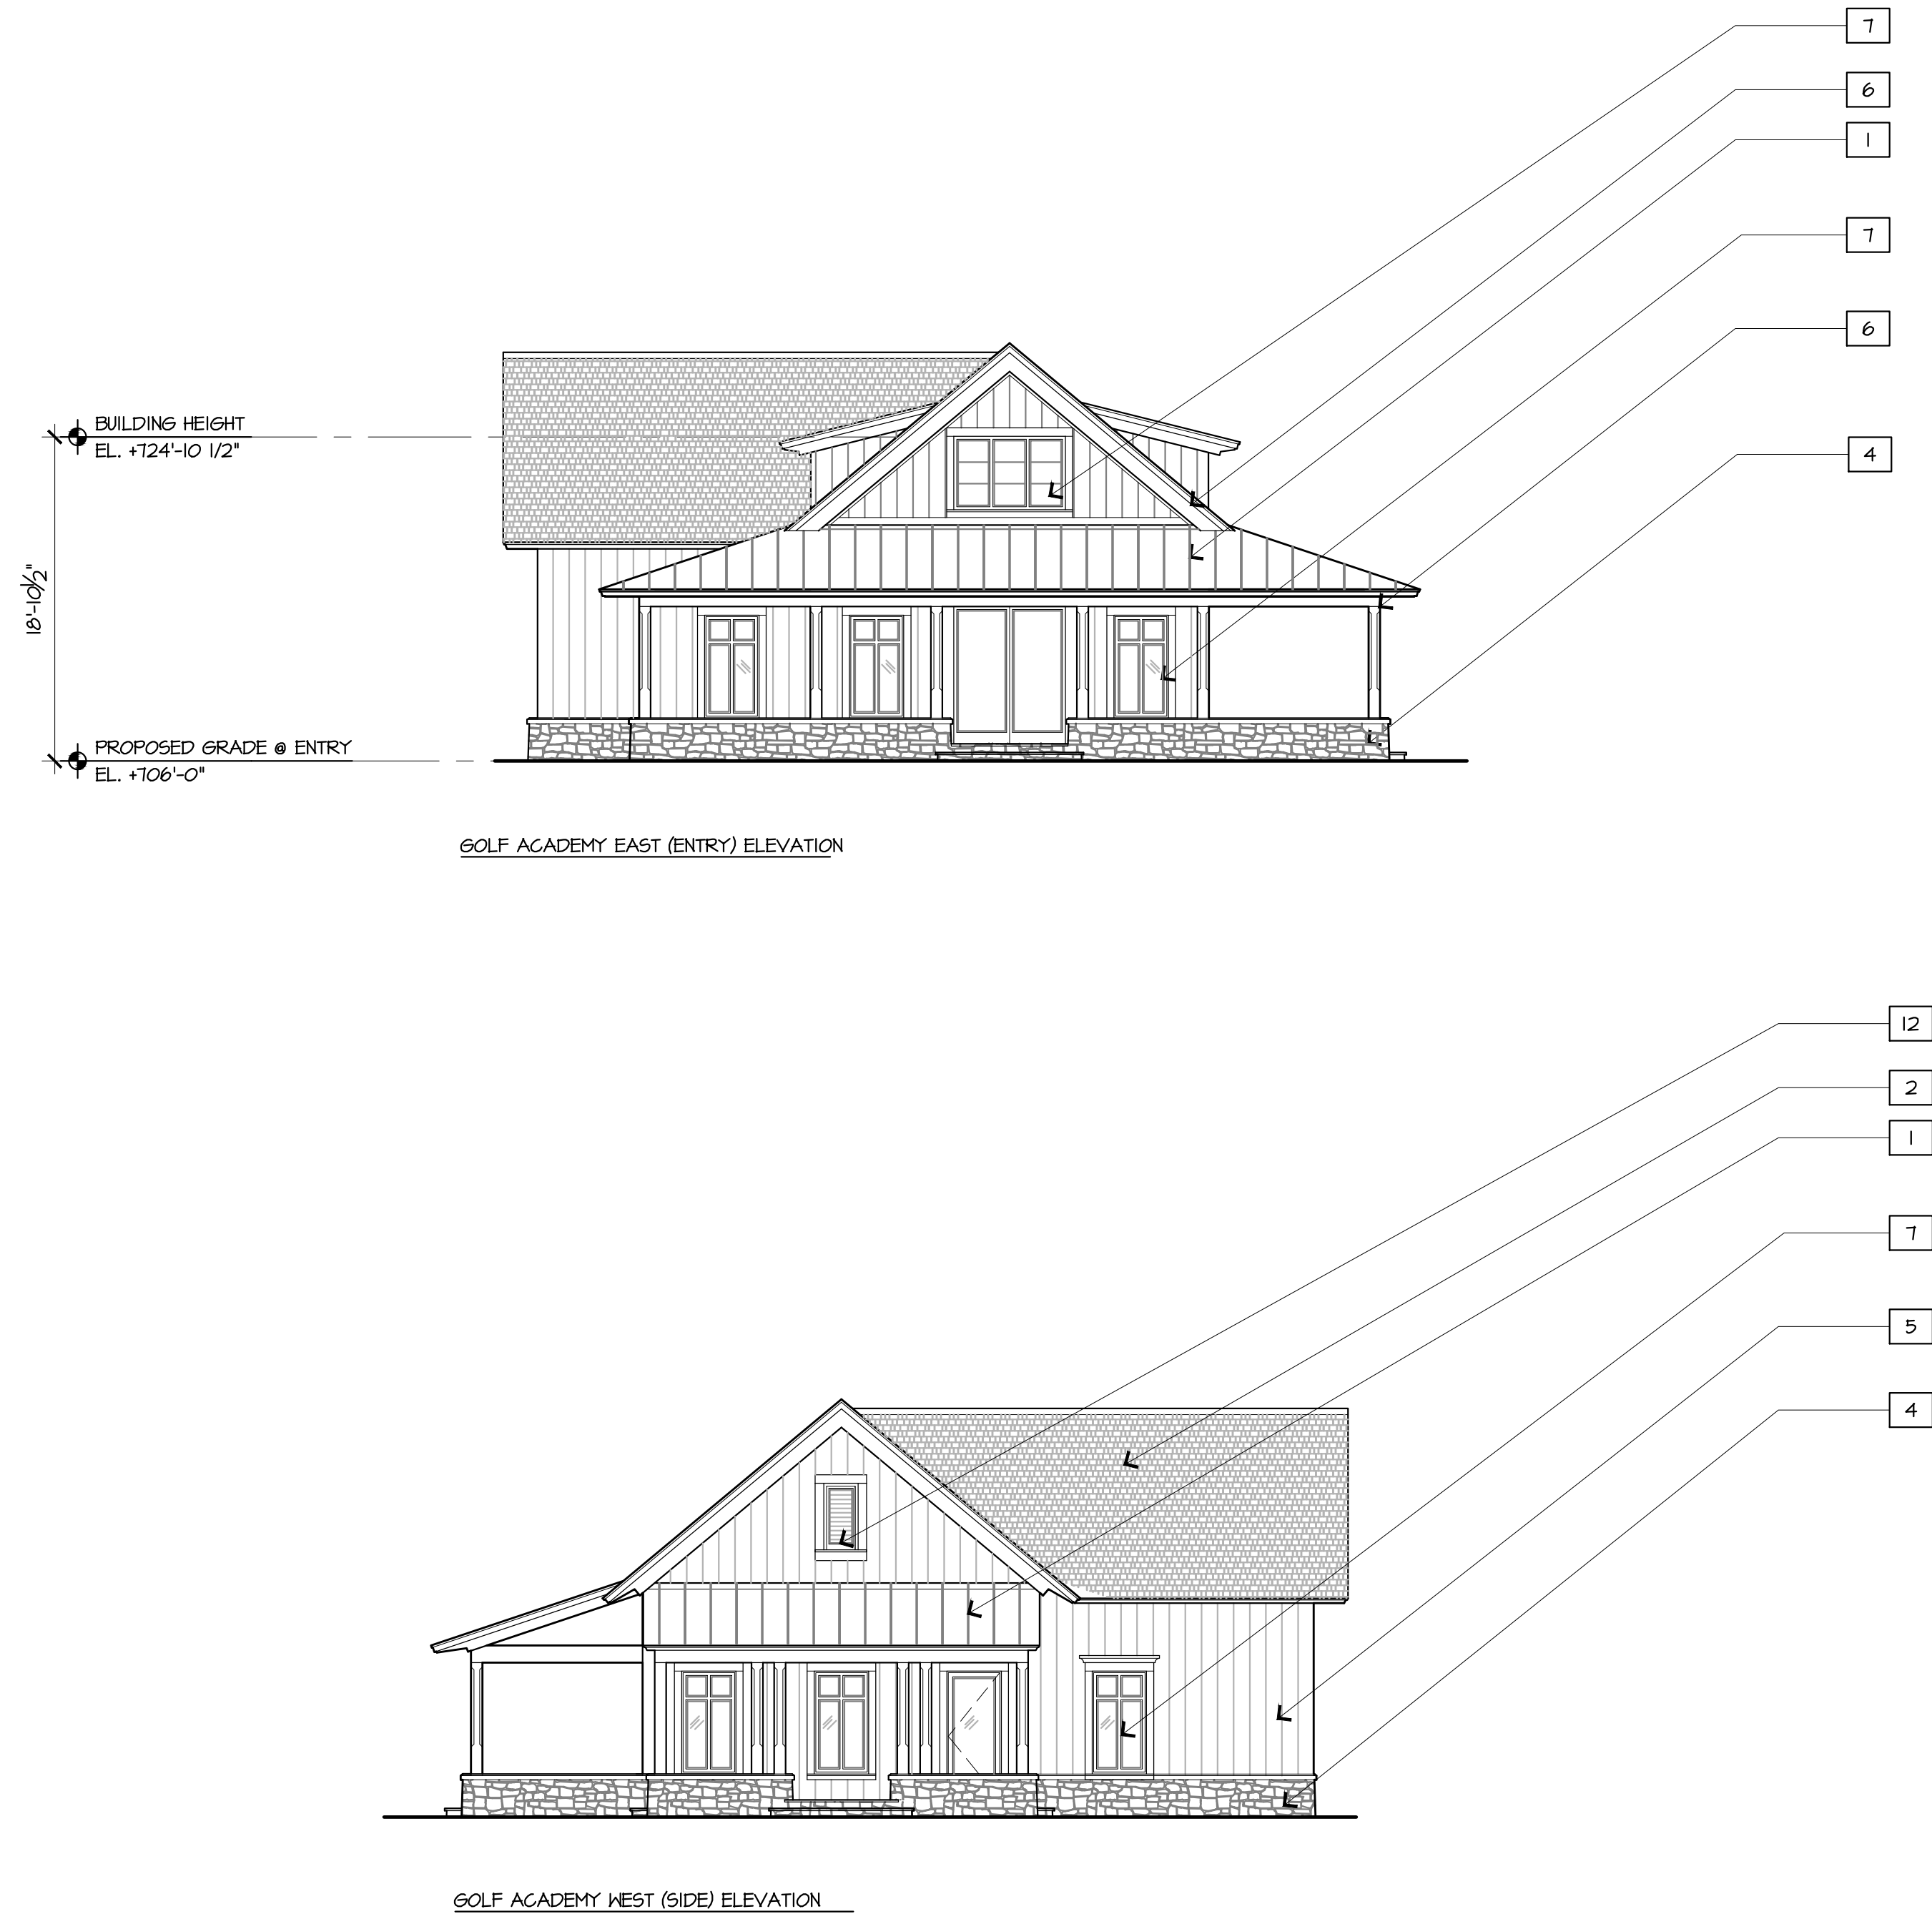

GENERAL NOTES:	
1. REFER TO CIVIL DRAWINGS FOR FINISH FLOOR ELEVATIONS.	
MATERIALS KEY:	
1	METAL LOW STANDING SEAM ROOF
2	WOOD SHINGLE ROOF
3	HEAVY TIMBER
4	STONE
5	WOOD SIDING
6	WOOD TRIM
7	INSULATED WOOD/METAL WINDOWS
8	WOOD/METAL/GLASS DOORS
9	BOARD AND BATTEN SIDING
10	BRICK
11	WOOD/METAL RAILING
12	COVERED WINDOW
13	SLATE ROOF
14	STUCCO
15	WOOD SHINGLE SIDING
16	COMPOSITE SIDING
17	METAL

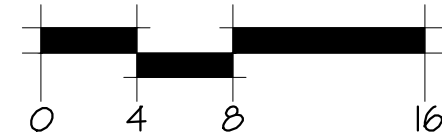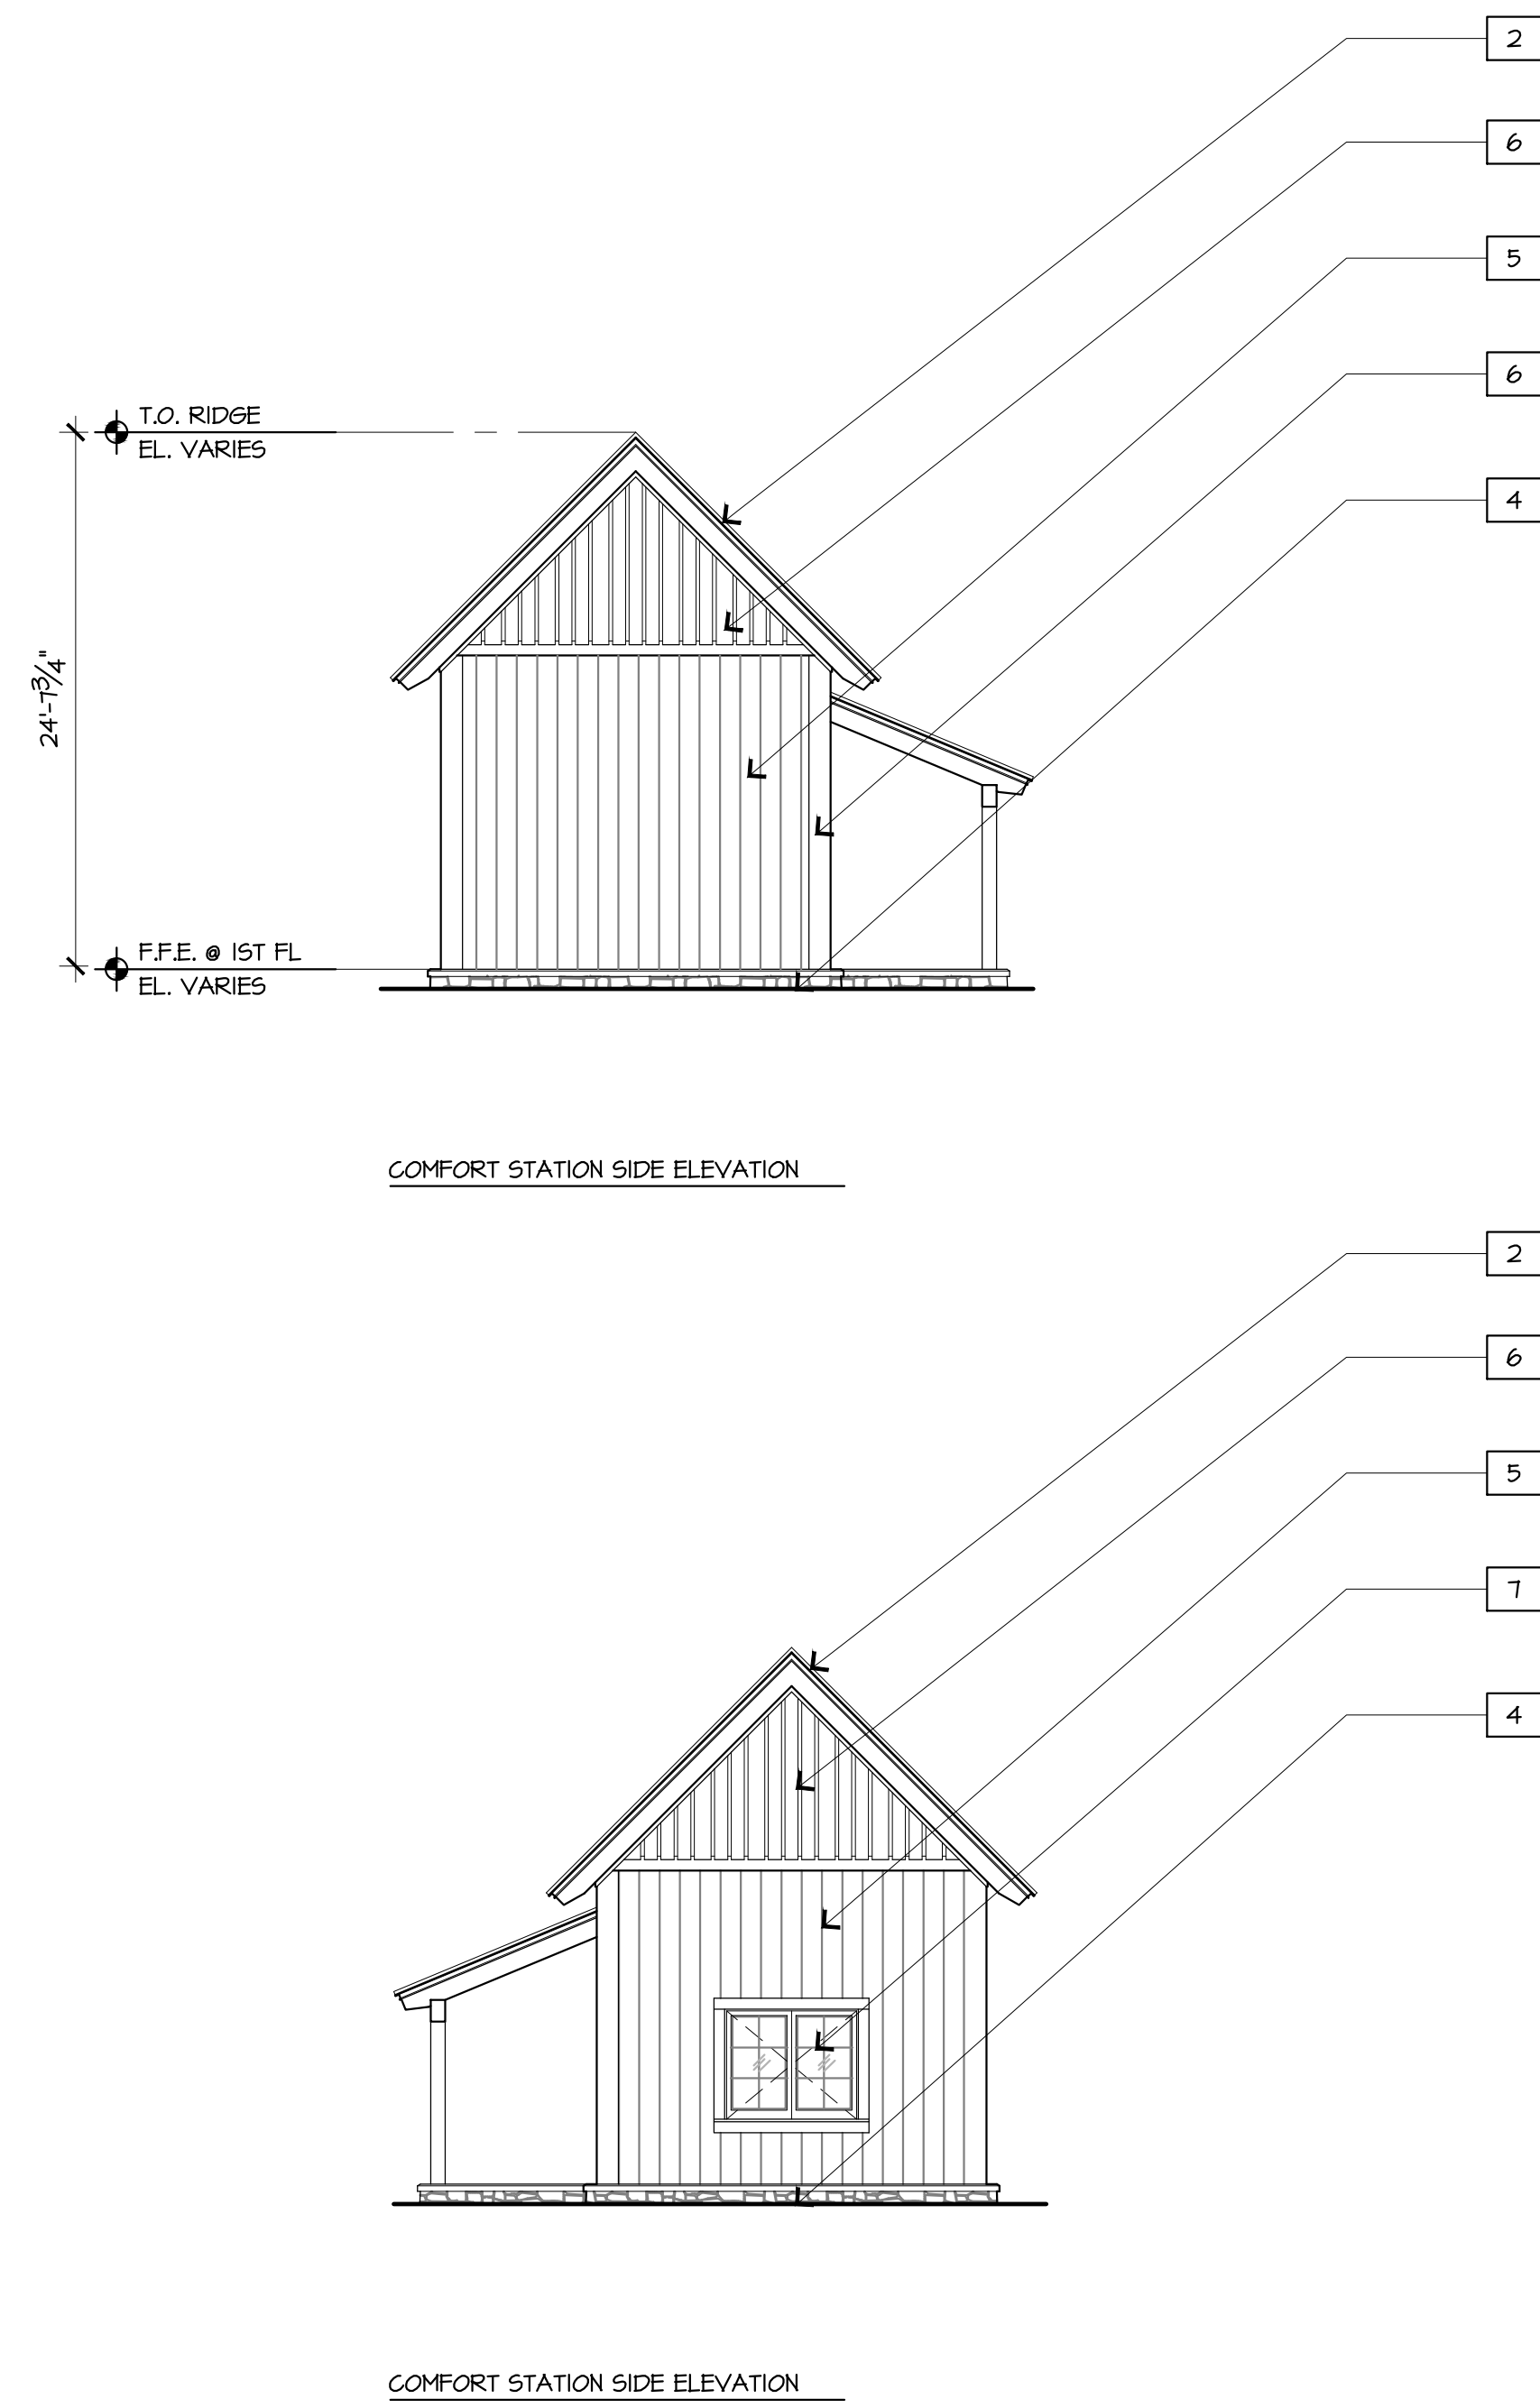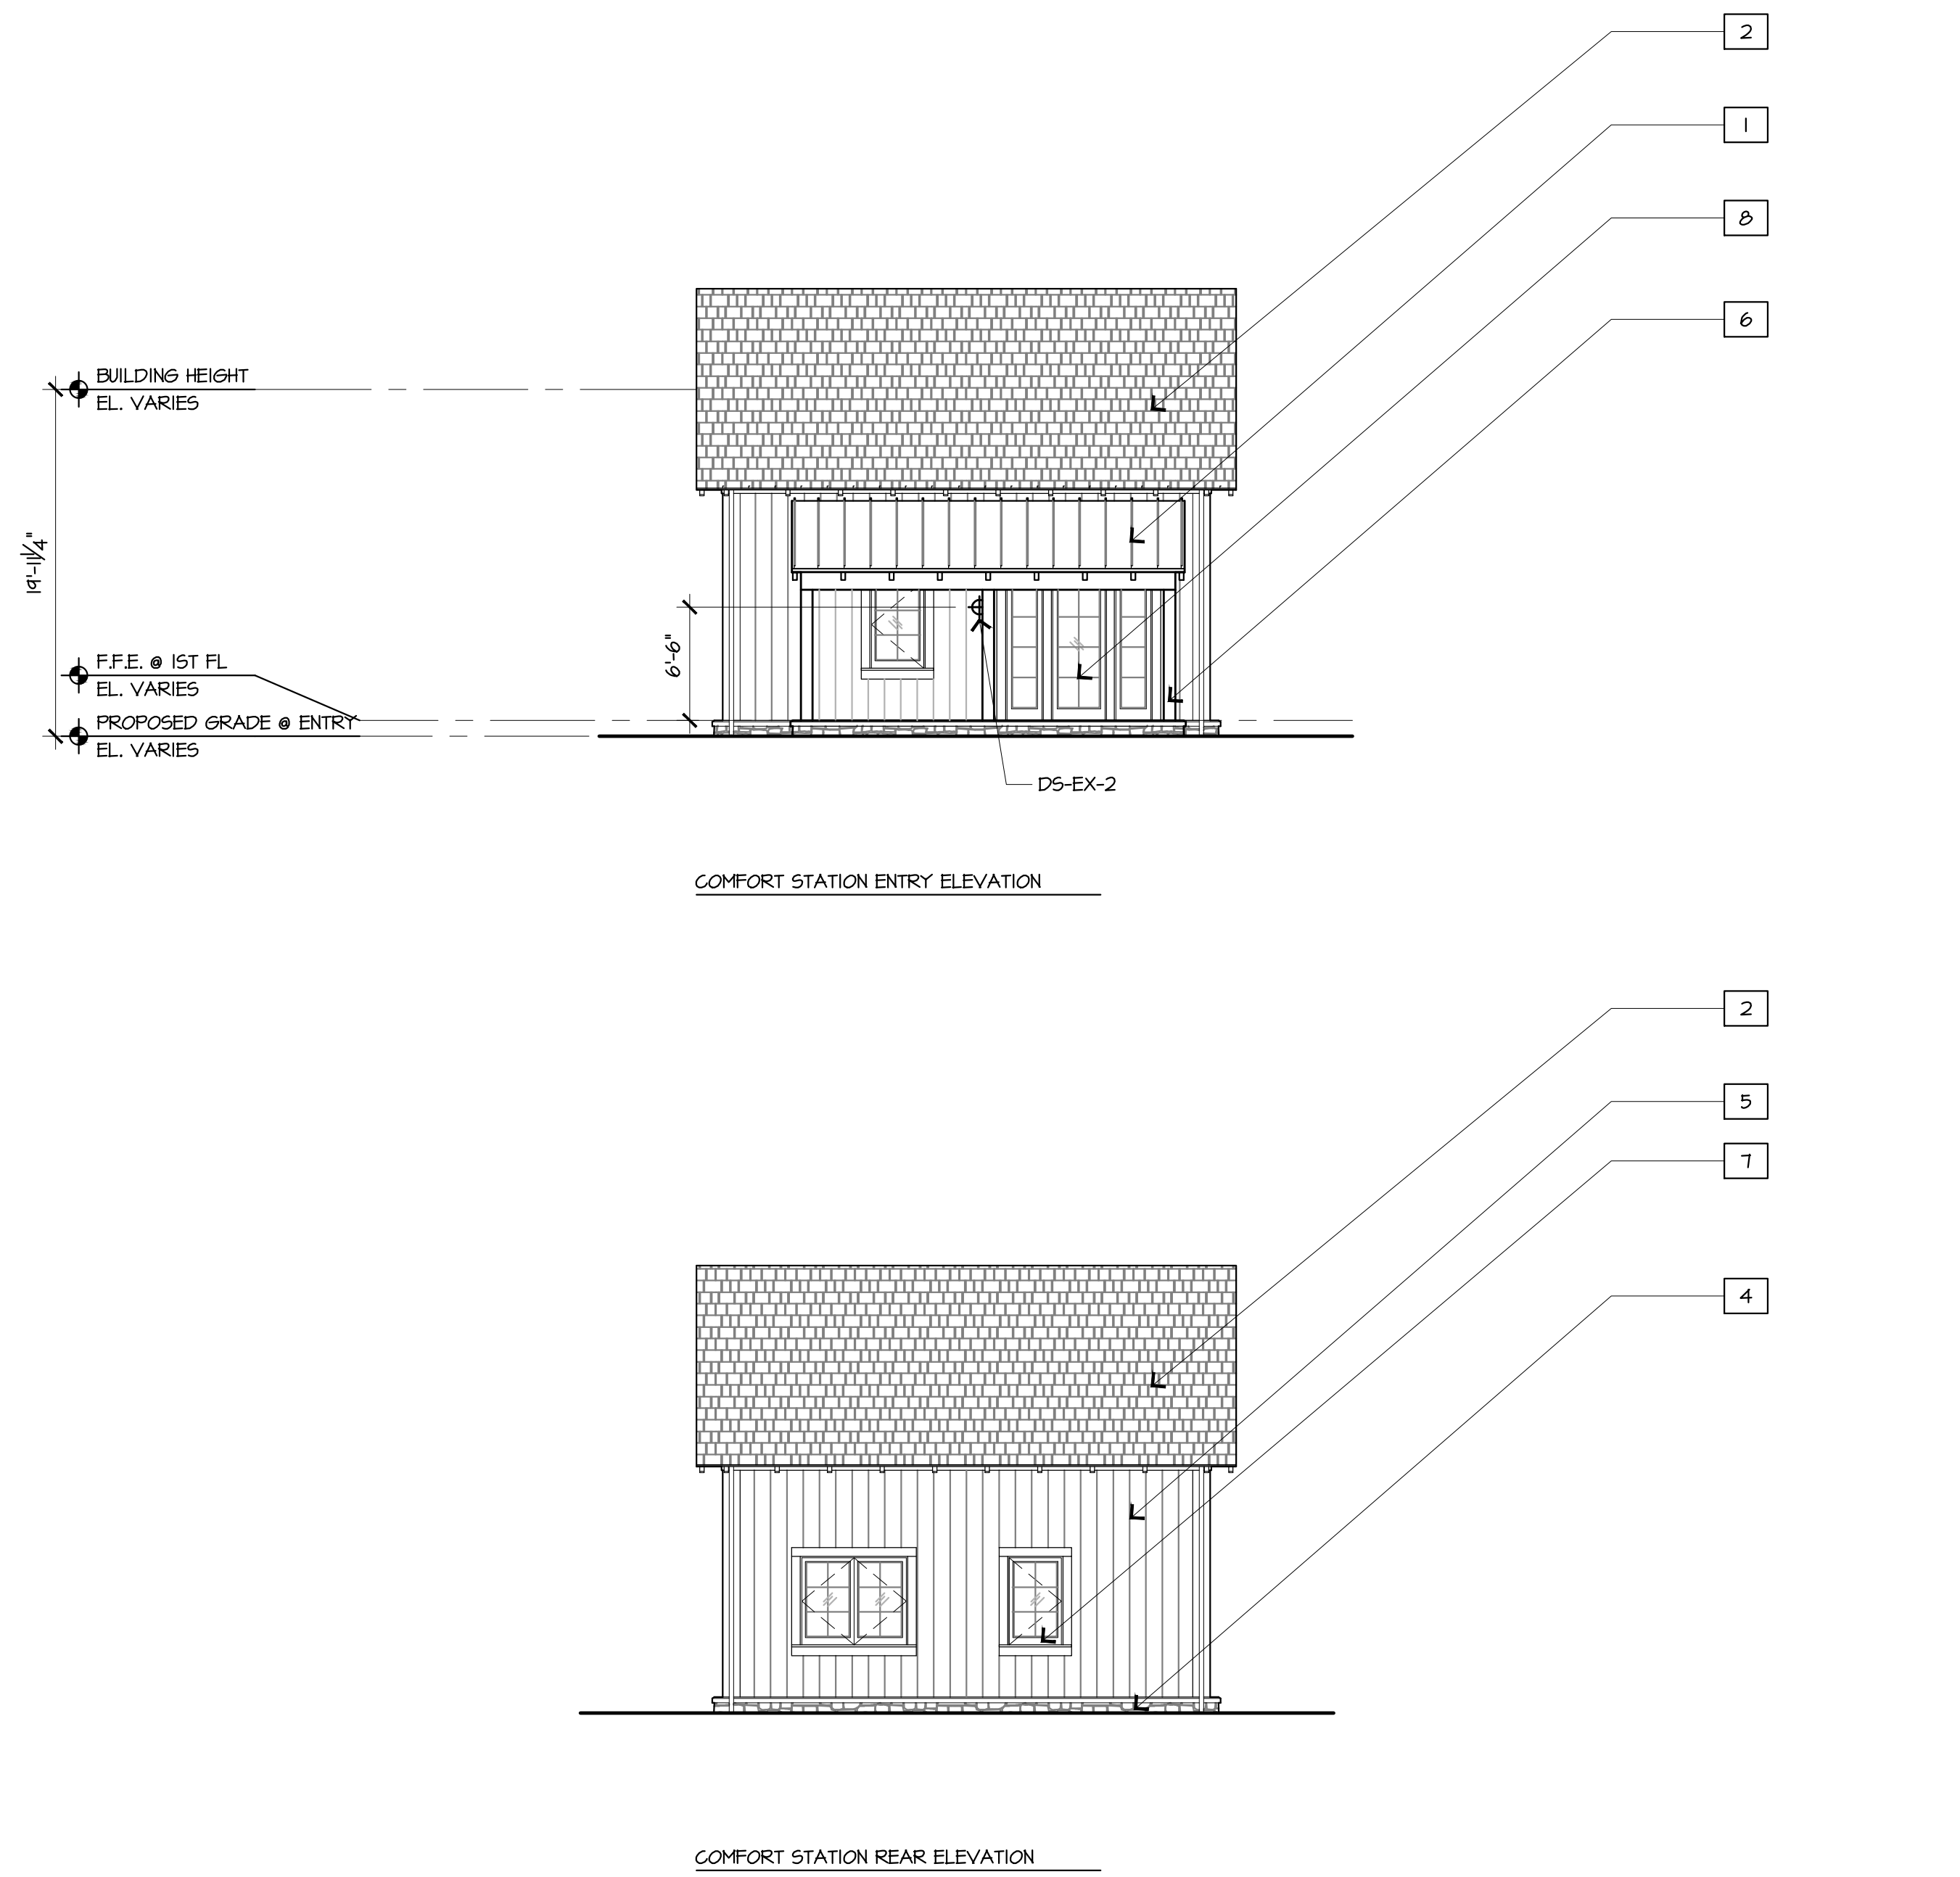

2 | COMFORT STATION ELEVATIONS

1/8"=1'-0"

SILO RIDGE
PHASE 1 SITE PLAN SUBMISSION


Amenia, New York
Dutchess County

S C A L E : VALUE	
NOTE: THIS DRAWING IS NOT TO BE USED FOR CONSTRUCTION. IT IS FOR INFORMATION ONLY. DIMENSIONS ONLY. OR REFER TO THE CIVIL DRAWINGS FOR MEASUREMENTS THAT ARE NOT AVAILABLE.	
DATE	ISSUE
03/03/2014	PH.1 SITE PLAN
05/15/2014	SITE PLAN SUB
06/19/2014	SITE PLAN REV.

REVISIONS		
NO	DATE	ISSUE

DRAWING TITLE:
AMENITY BUILDING
ELEVATIONS

PROJECT #:	12-507
DRAWN BY:	KD
CHECKED BY:	VALUE
DRAWING NO:	A3.03

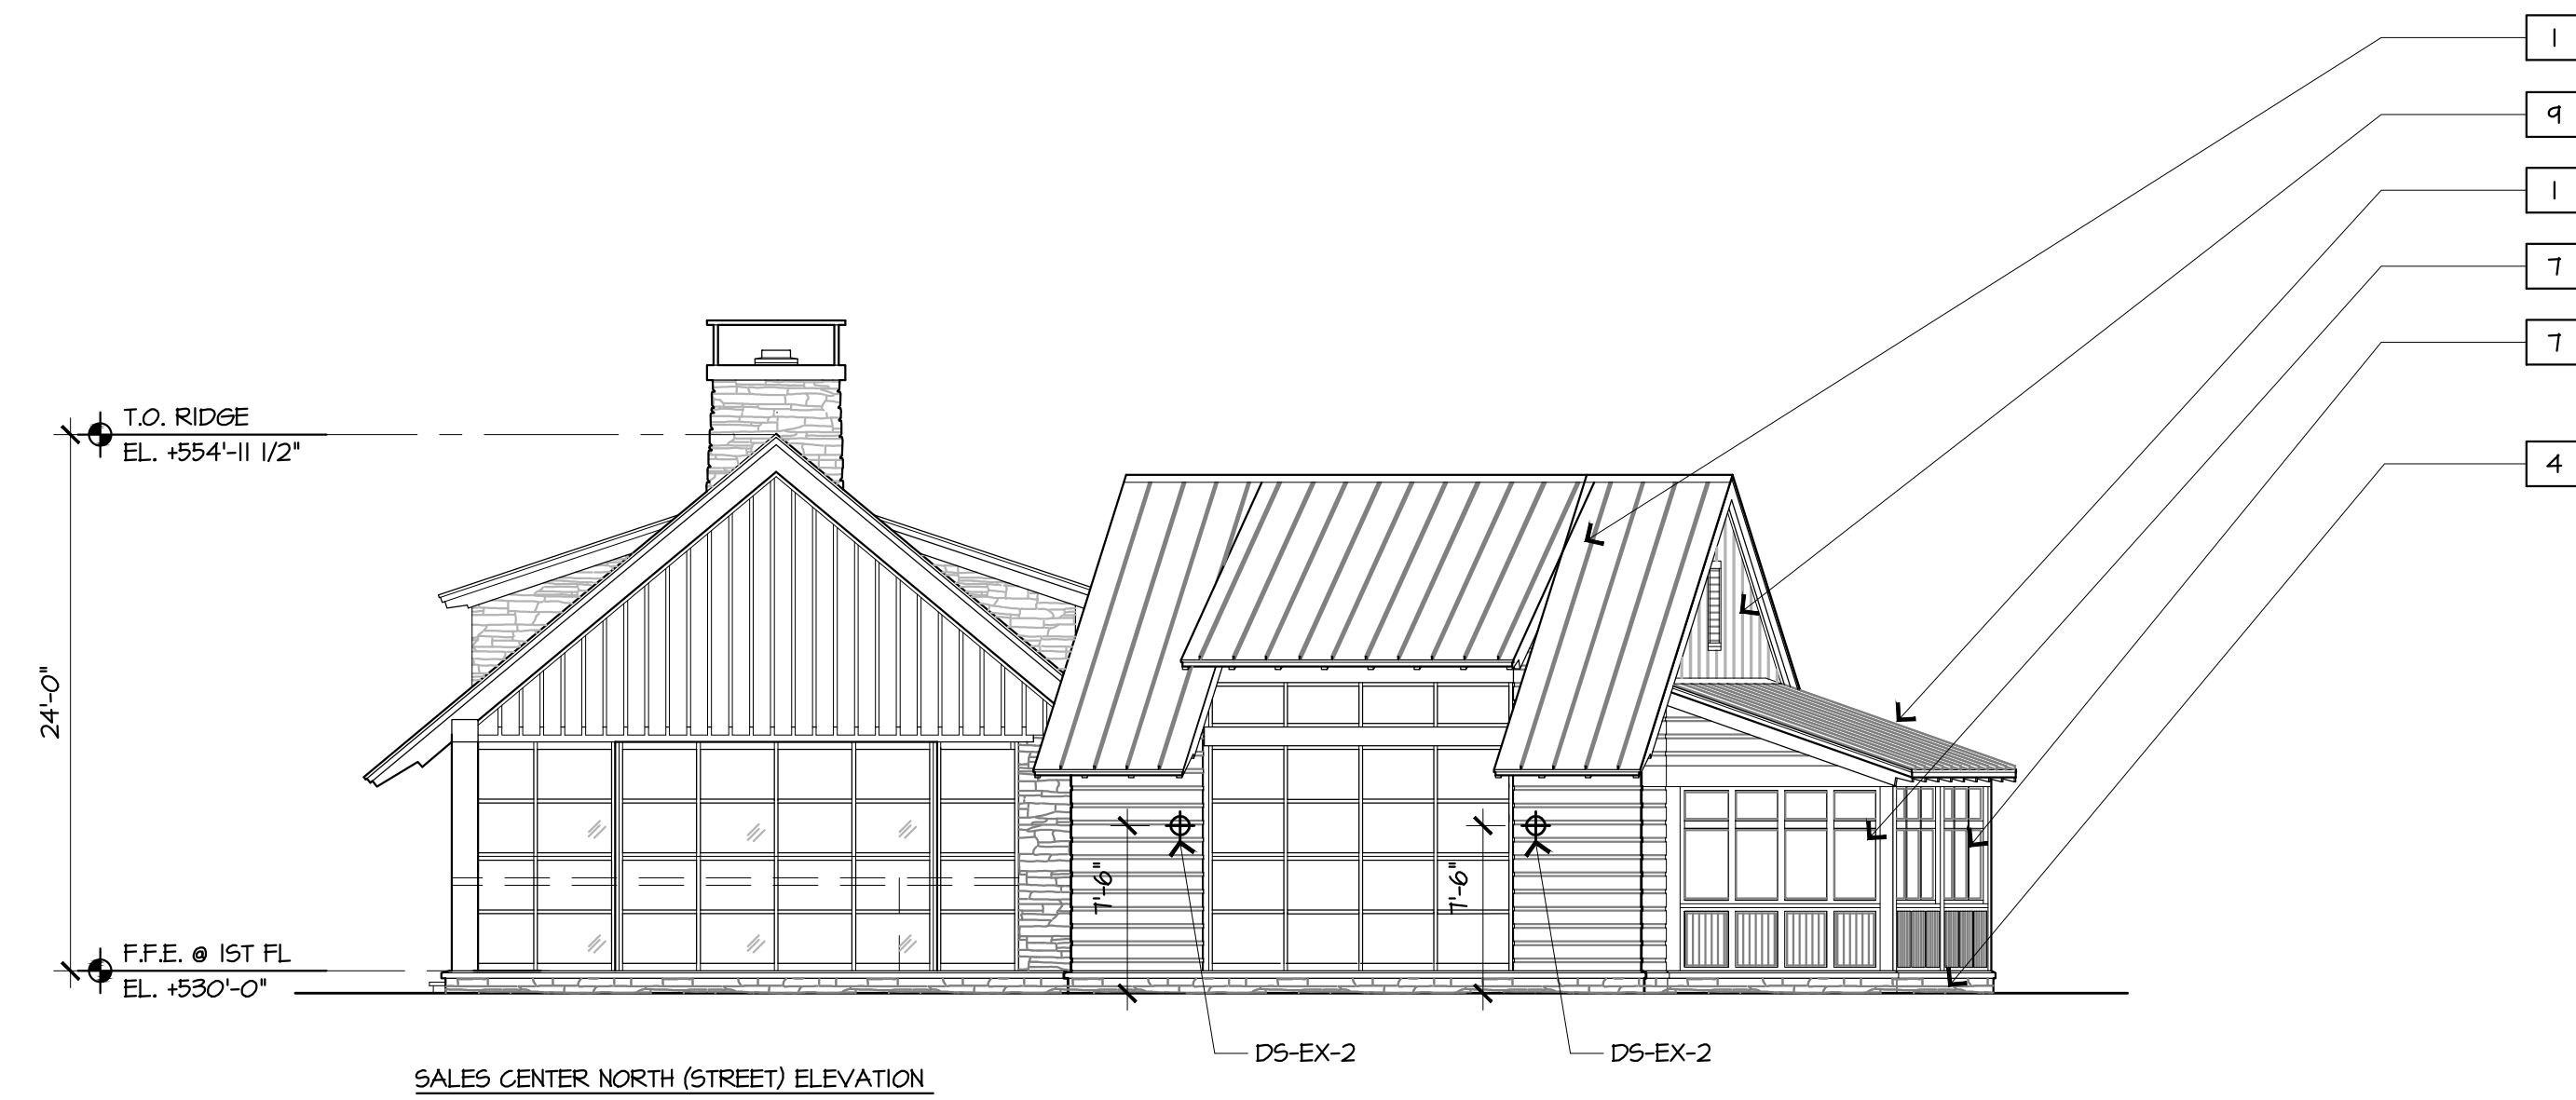


- GENERAL NOTES:**

 1. REFER TO CIVIL DRAWINGS FOR FINISH FLOOR ELEVATIONS.

MATERIALS KEY:

1	METAL LOW STANDING SEAM ROOF
2	WOOD SHINGLE ROOF
3	HEAVY TIMBER
4	STONE
5	WOOD SIDING
6	WOOD TRIM
7	INSULATED METAL/METAL WINDOWS
8	WOOD/METAL/GLASS DOORS
9	BOARD AND BATTEN SIDING
10	BRICK
11	WOOD/METAL RAILING
12	LAVERED HINOKI
13	SLATE ROOF
14	STUCCO
15	WOOD SHINGLE SIDING
16	COMPOSITE SIDING
17	METAL

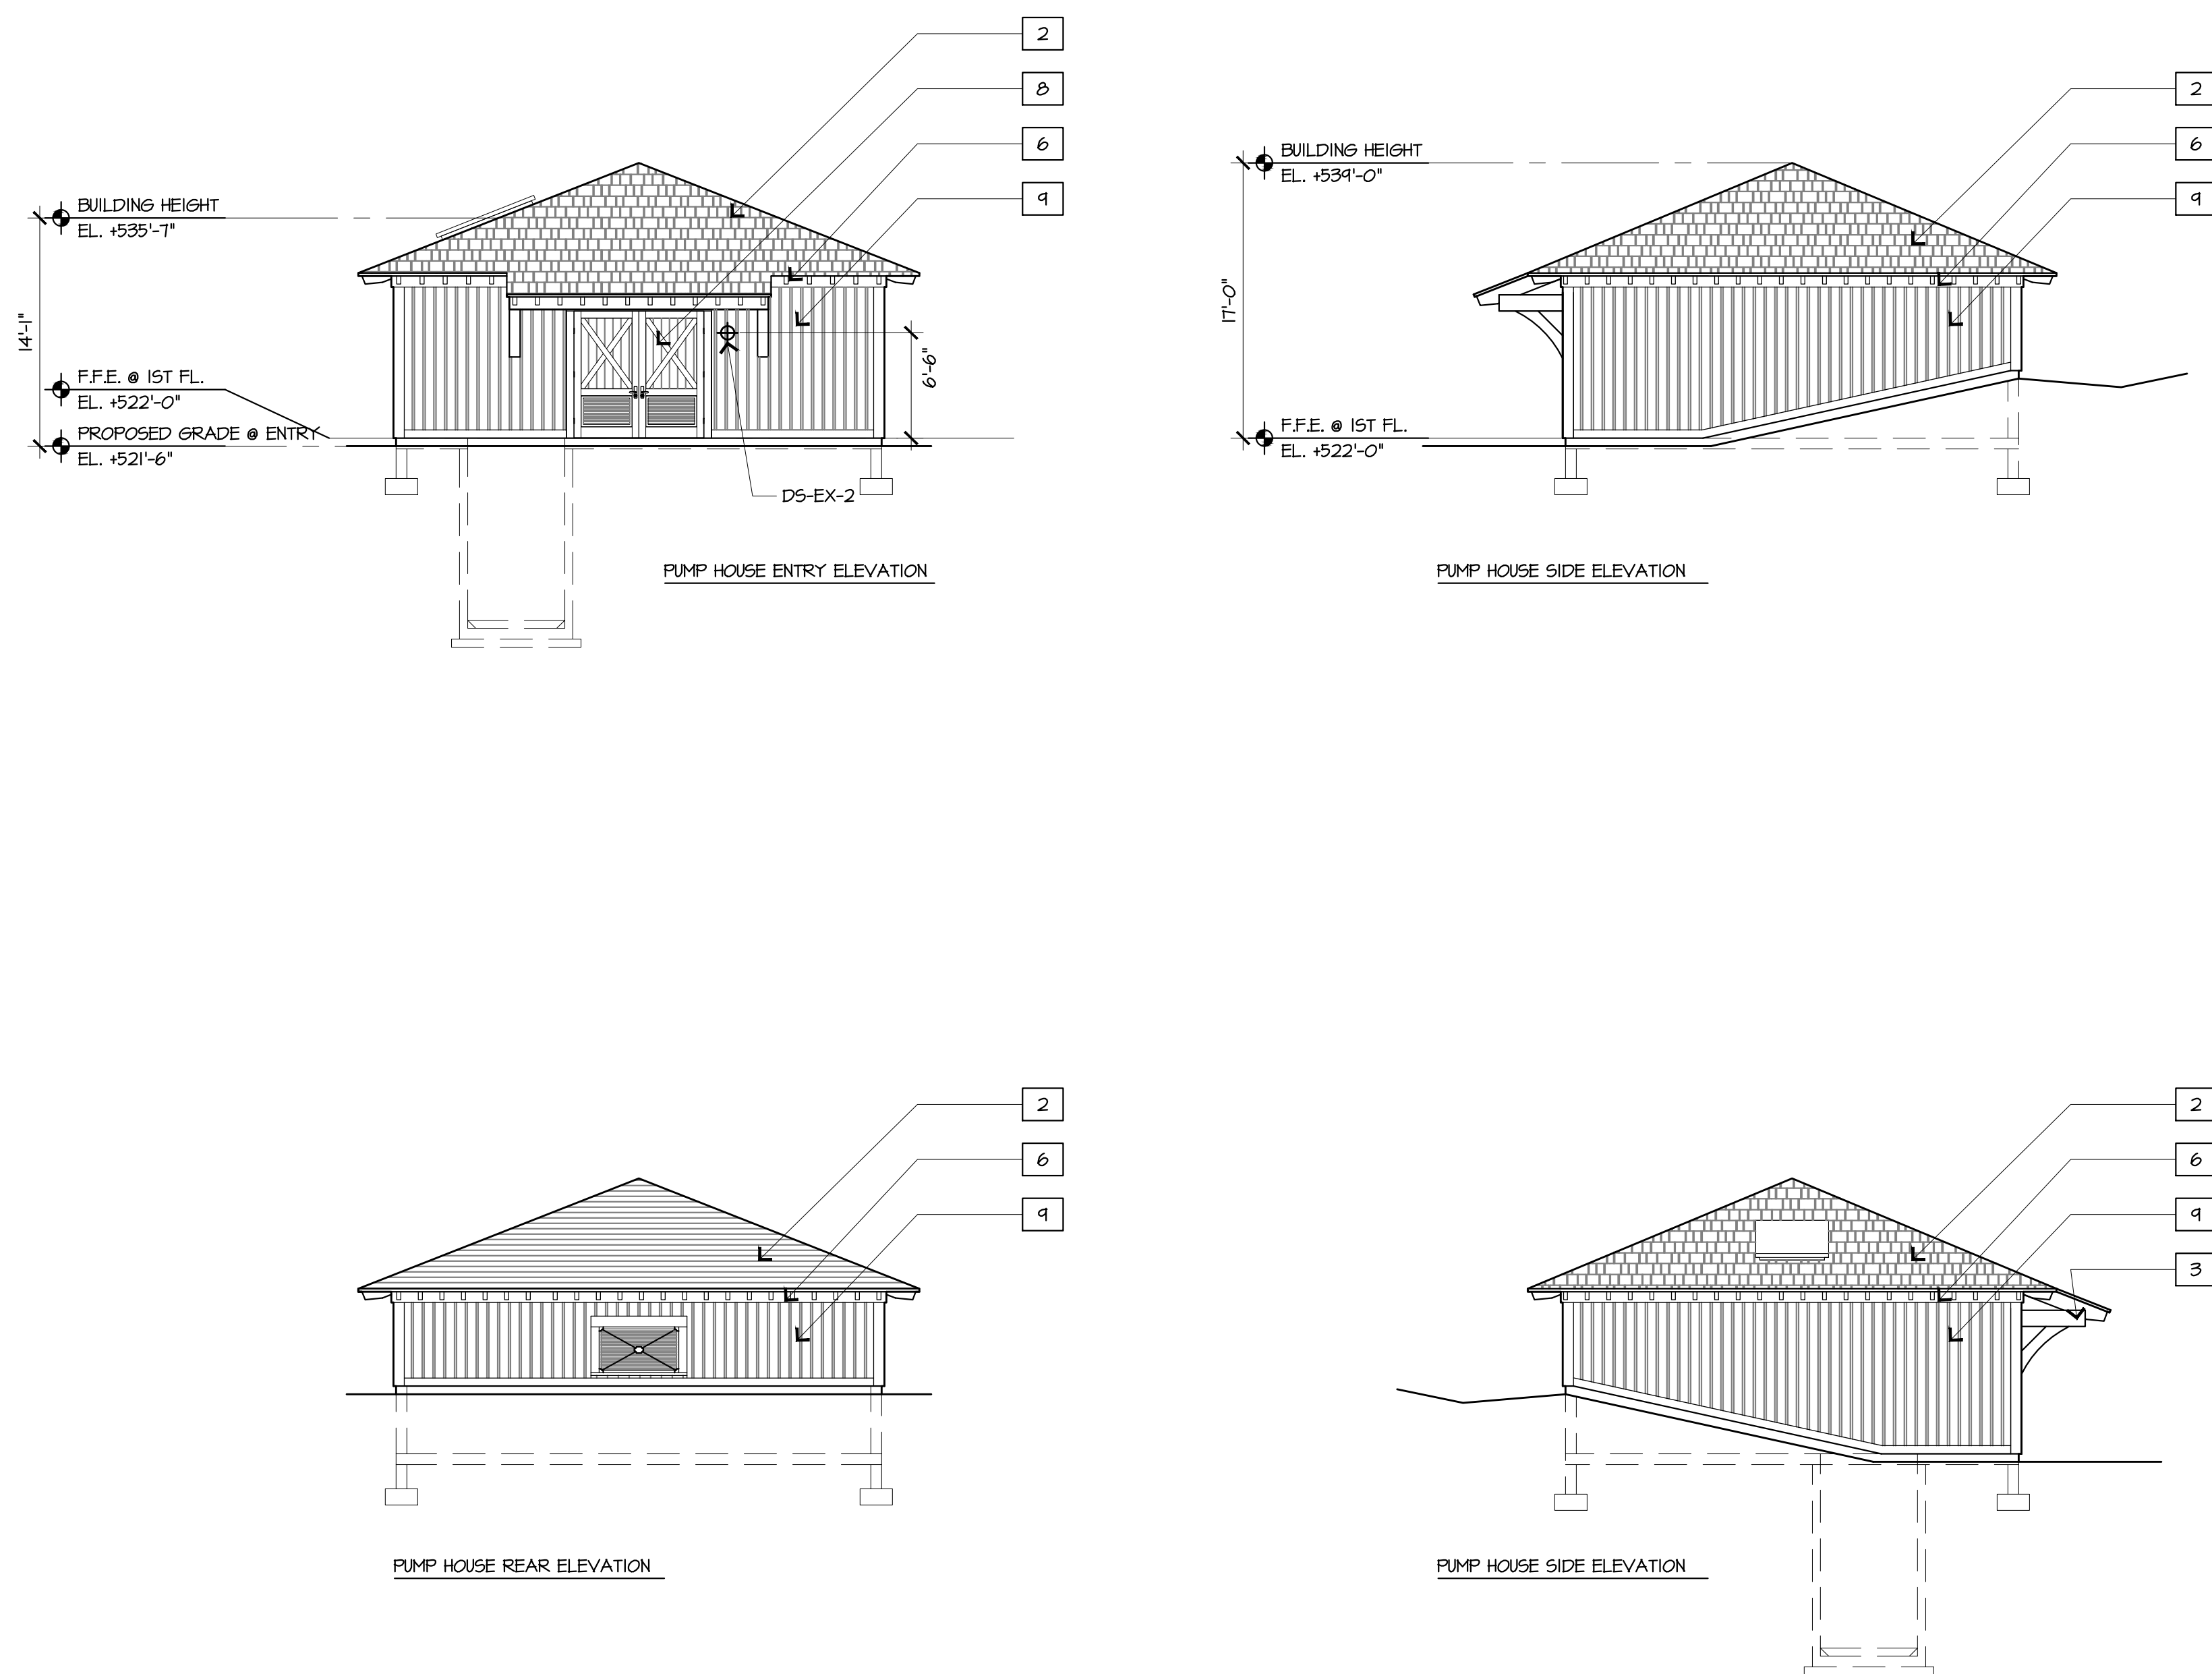
$$1/\delta^* = 1 - \phi$$


PUMP HOUSE ELEVATIONS

$$1/\delta^2 = 1 - \epsilon$$

HART | HOWERTON

10 East 40th Street New York, NY 10016
Tel: 212 683 5631 Fax: 212 481 3768
E-mail: NY@earthowerton.com

SILO RIDGE
PHASE 1 SITE PLAN SUBMISSION

Amenia, New York
Dutchess County

SCALE: VALUE NOTE: THIS DRAWING IS 36"x48". DO NOT SCALE DRAWINGS. USE FIGURED DIMENSIONS ONLY, OR SEE CLARIFICATION FROM ARCHITECT FOR MEASUREMENTS THAT ARE NOT INDICATED.	
DATE	ISSUE
03/03/2014	PH. 1 SITE PLAN
05/15/2014	SITE PLAN SUB
06/19/2014	SITE PLAN REV.

R E V I S I O N S		
NO	DATE	ISSUE

AMENITY BUILDING ELEVATIONS

DRAWING TITLE:

PROJECT #:	12-507
DRAWN BY:	KD
CHECKED BY:	VALUE
DRAWING NO:	

A3.04


Kent Donovan, III 20121212.507 Arman Inc and Company s.d.d CAD Sheets/Sheets Set A3.00 Single Family Elevations.dwg - Page Setup: use, 1111x1111, Plot Scale: 1:1, 1111x1111, Canon R2200, 3000 PCL, 2

1 SINGLE FAMILY TYPE A ELEVATIONS

1/8"=1'-0"




FRONT (ENTRY) ELEVATION

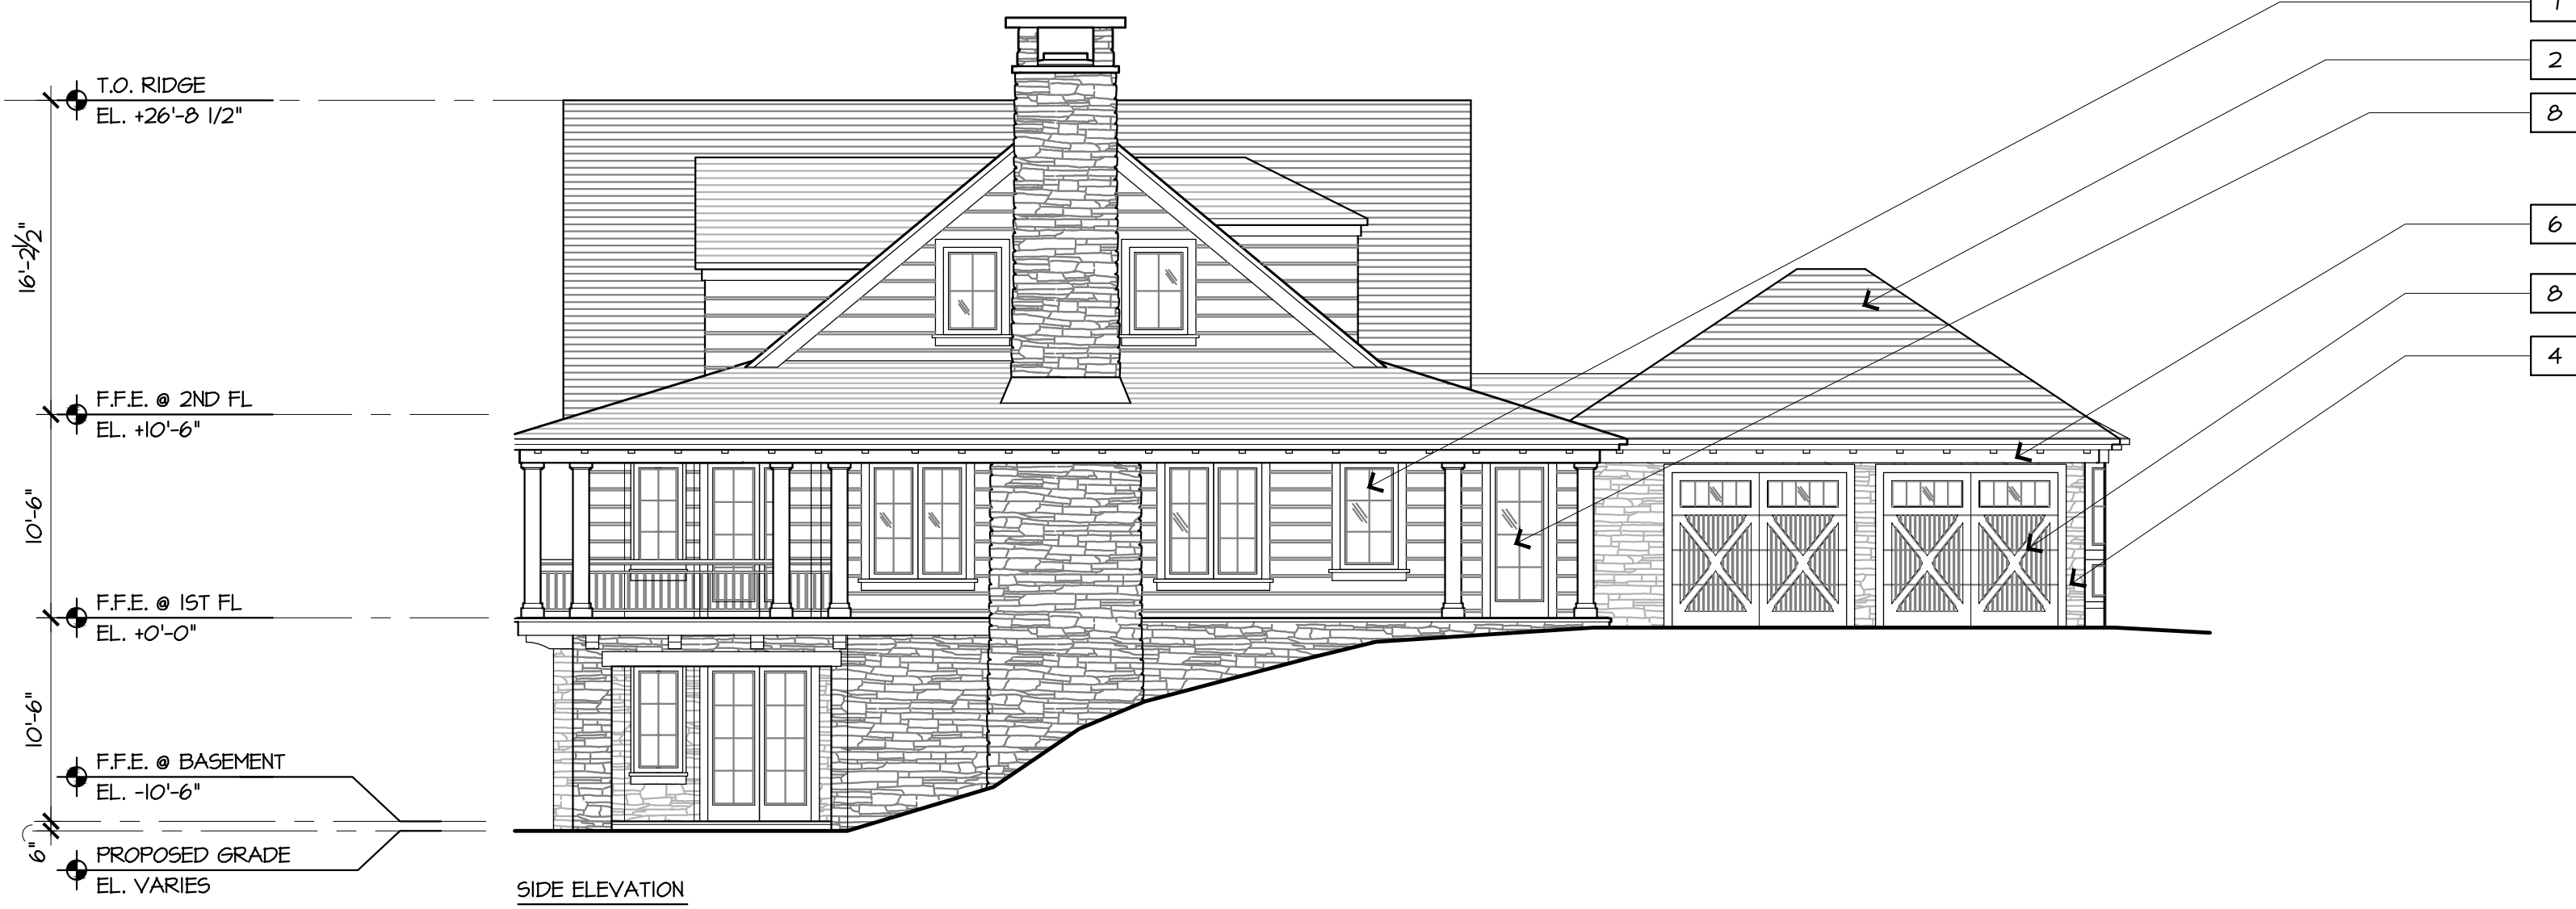

SIDE ELEVATION



REAR ELEVATION

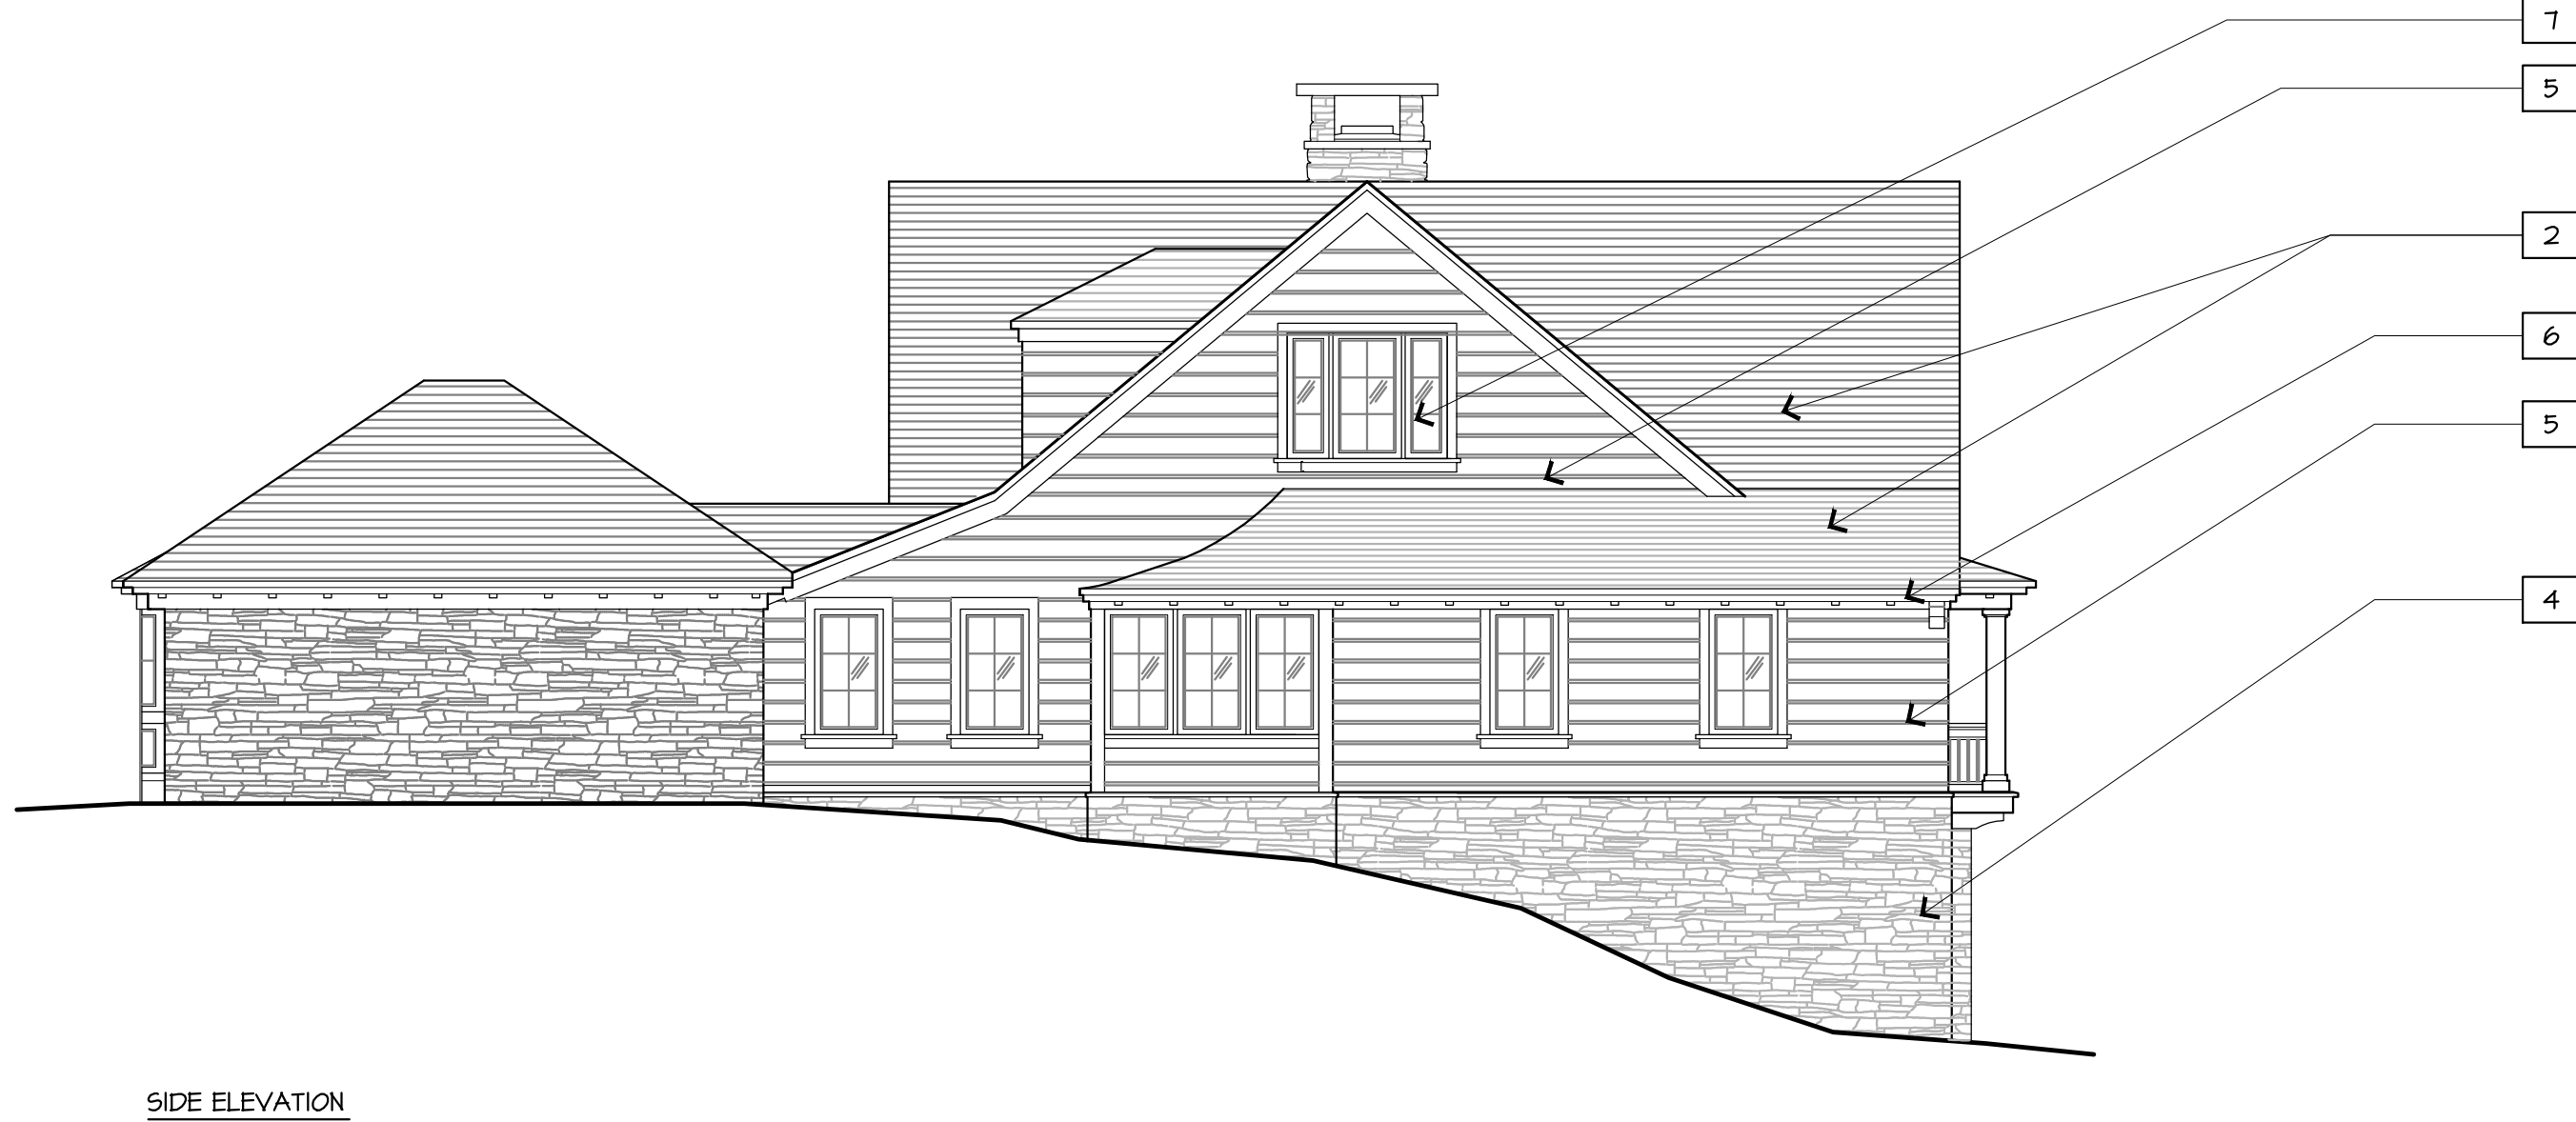

SIDE ELEVATION

GENERAL NOTES:
1. REFER TO CIVIL DRAWINGS FOR FINISH FLOOR ELEVATIONS.

MATERIALS KEY:

- 1 METAL LOW STANDING SEAM ROOF
- 2 WOOD SHINGLE ROOF
- 3 HEAVY TIMBER
- 4 STONE
- 5 WOOD SIDING
- 6 WOOD TRIM
- 7 INSULATED WOOD/METAL WINDOWS
- 8 WOOD/METAL/GLASS DOORS
- 9 BOARD AND BATTEN SIDING
- 10 BRICK
- 11 WOOD/METAL RAILING
- 12 LOWERED WINDOW
- 13 SLATE ROOF
- 14 STUCCO
- 15 WOOD SHINGLE SIDING
- 16 COMPOSITE SIDING
- 17 METAL

HART HOWERTON

10 Elm Ave., Suite 200, New York, NY 10016
Tel: 212.485.5431 Fax: 212.485.3748
Email: NY@hart-horton.com

SLO RIDGE
PHASE 1 SITE PLAN SUBMISSION

Armenia, New York
Dutchess County

SCALE: VALUE
NOTE: THIS DRAWING IS NOT TO BE USED FOR CONSTRUCTION OR FOR ANY OTHER PURPOSES WITHOUT THE WRITTEN PERMISSION OF HART-HORTON. ALL DIMENSIONS ARE IN FEET AND INCHES. DIMENSIONS ARE TO FACE UNLESS OTHERWISE NOTED. FOR MEASUREMENTS THAT ARE NOT INDICATED, SEE THE ARCHITECT'S RECORD DRAWINGS.

DATE: 03/03/2014
ISSUE: 06/19/2014

REVISIONS

NO. DATE ISSUE

SINGLE FAMILY
RESIDENTIAL
ELEVATIONS

PROJECT #: 12-507
DRAWN BY: KD
CHECKED BY: VALUE
DRAWING NO:

A3.05

Kent Donovan, LLC 2012/12/20/ Arden Inn and Cottage's 4.0 CAD Sheets/Sheets Set A3.00 Single Family Elevations/Sheeting - Page Setup (see 01) csh, Rev Scale: 1:1 \\JH4PRINT\Canon\B220033001 PCL2

1 SINGLE FAMILY TYPE F ELEVATIONS



GENERAL NOTES:
1. REFER TO CIVIL DRAWINGS FOR FINISH FLOOR ELEVATIONS.

MATERIALS KEY:

- 1 METAL LOW STANDING SEAM ROOF
- 2 WOOD SHINGLE ROOF
- 3 HEAVY TIMBER
- 4 STONE
- 5 WOOD SIDING
- 6 WOOD TRIM
- 7 INSULATED WOOD/METAL WINDOWS
- 8 WOOD/METAL/GLASS DOORS
- 9 BOARD AND BATTEN SIDING
- 10 BRICK
- 11 WOOD/METAL RAILING
- 12 LOWERED WINDOW
- 13 SLATE ROOF
- 14 STUCCO
- 15 WOOD SHINGLE SIDING
- 16 COMPOSITE SIDING
- 17 METAL

HART HOWERTON

10 Elm Ave., Suite 200, New York, NY 10016
TEL: 212.482.5431 Fax: 212.482.3748
Email: NY@hart-howerton.com

SILO RIDGE
PHASE 1 SITE PLAN SUBMISSION

Ardenia, New York
Dutchess County

SCALE: VALUE
NOTE: THIS DRAWING IS NOT TO BE USED FOR CONSTRUCTION OR FOR ANY OTHER PURPOSES WITHOUT THE WRITTEN PERMISSION OF HART HOWERTON. DIMENSIONS ONLY OR REFERENCE TO ANY OTHER DRAWING SHALL BE VOID. FOR MEASUREMENTS THAT ARE NOT SHOWN, REFER TO THE MAIN MEASUREMENTS.

DATE: 03/03/2014
ISSUE: PHASE 1 SITE PLAN
SITE PLAN REV.




REVISIONS
NO. DATE ISSUE

DRAWING TITLE:
SINGLE FAMILY
RESIDENTIAL
ELEVATIONS

PROJECT #:
12-507
DRAWN BY:
KD
CHECKED BY:
VALUE
DRAWING NO.:

A3.06



2 SINGLE FAMILY TYPE G ELEVATIONS

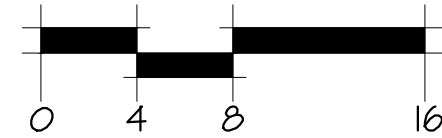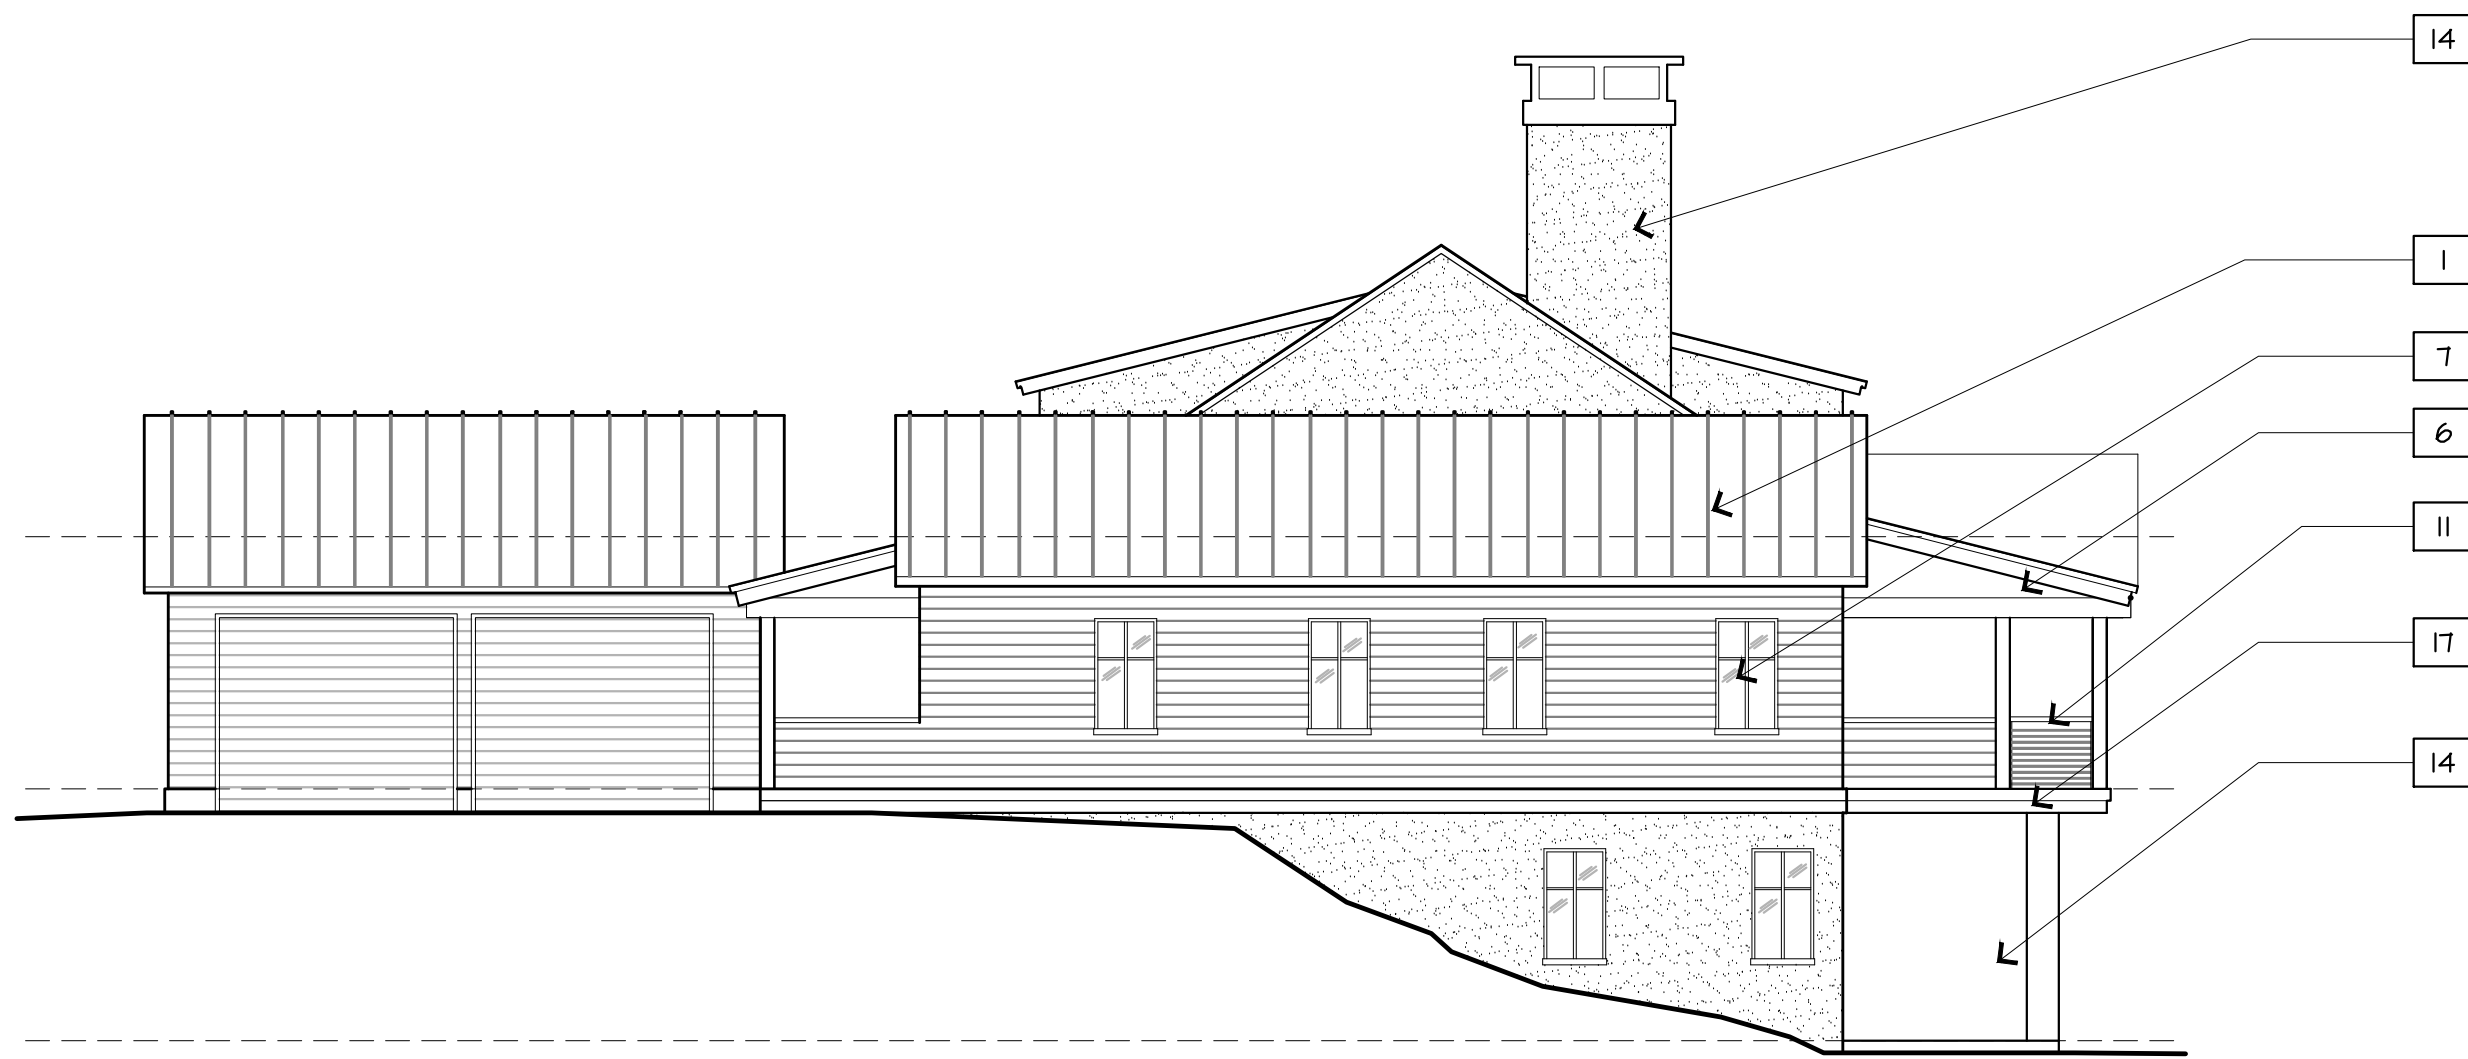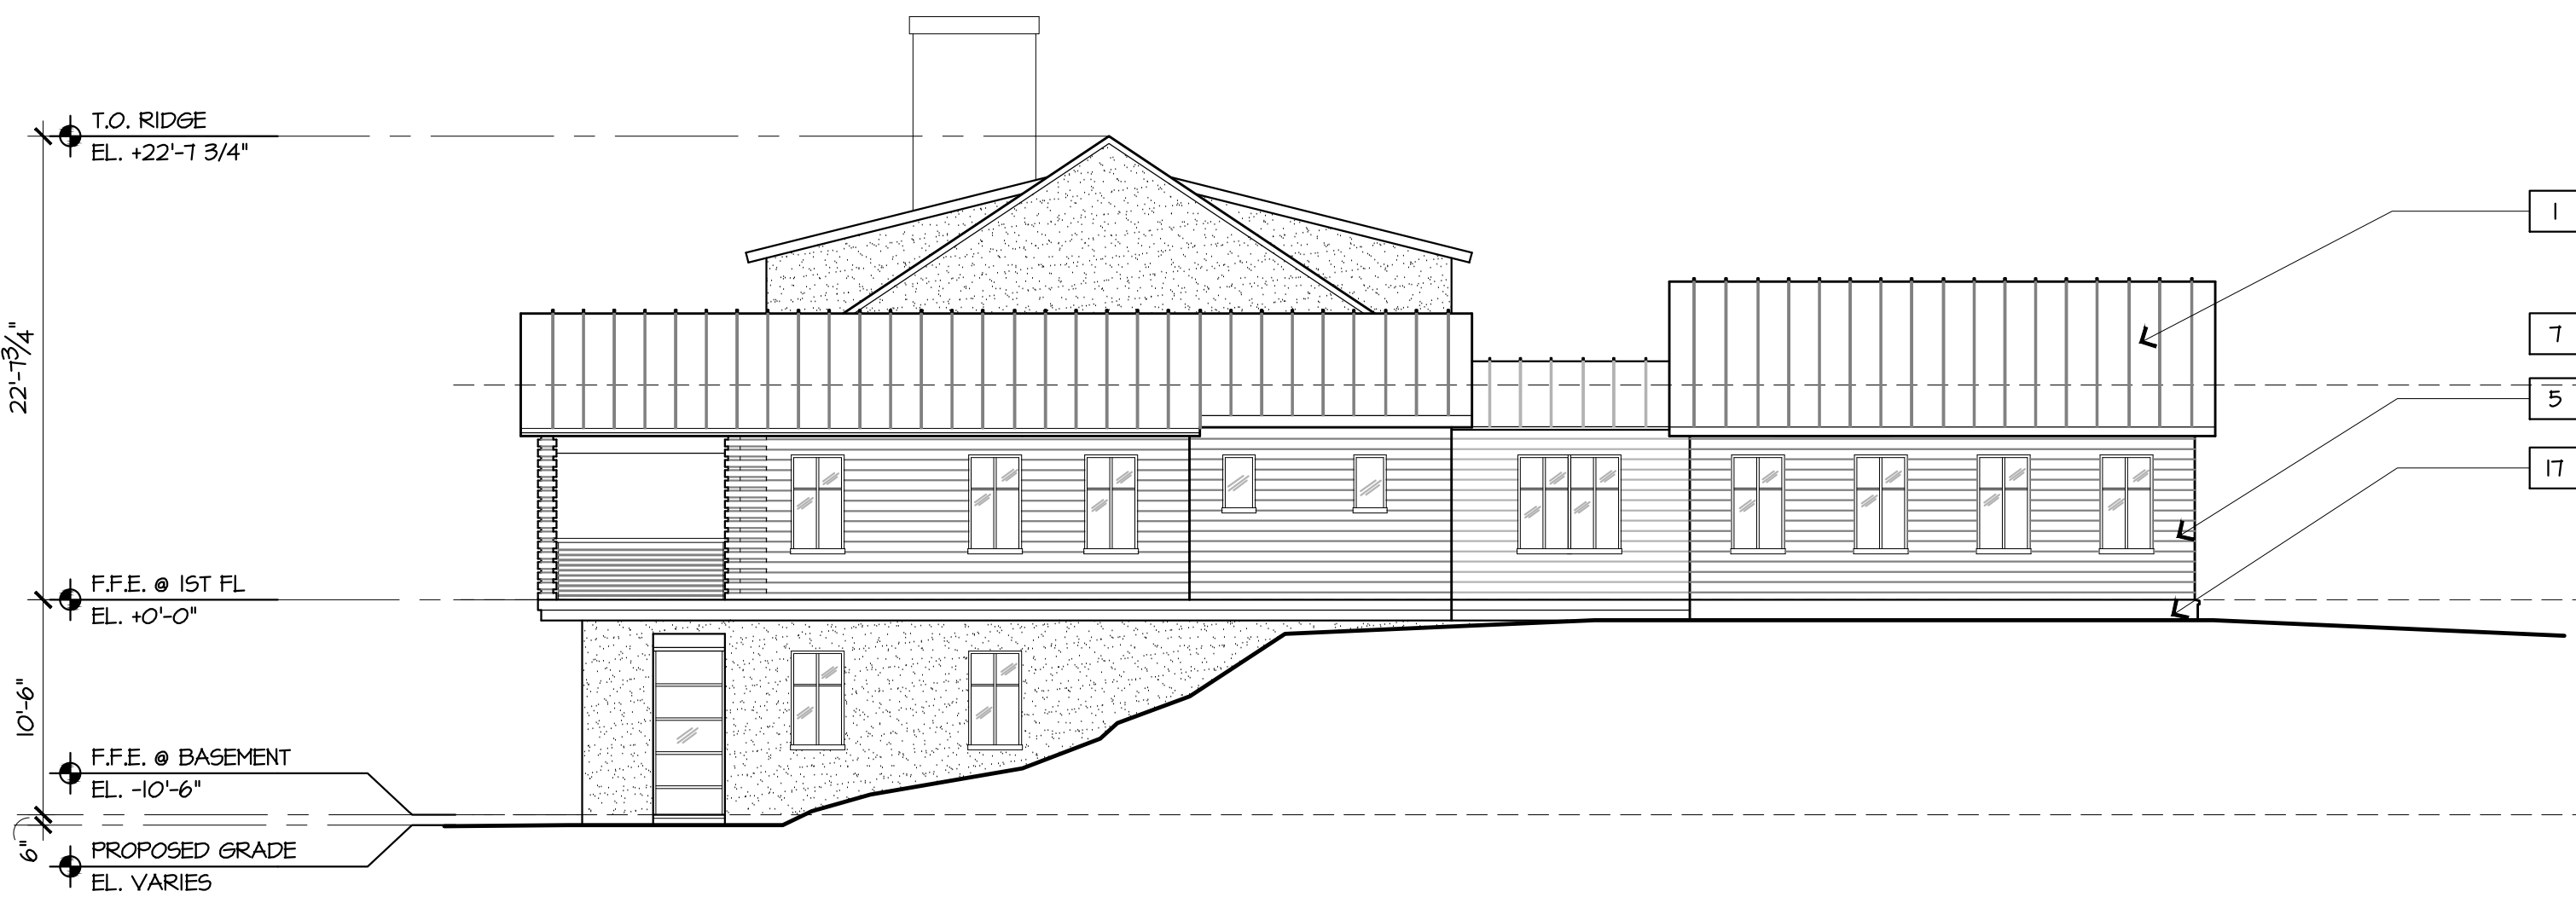

1/8"=1'-0"

I SINGLE FAMILY TYPE H ELEVATIONS

1/8"=1'-0"

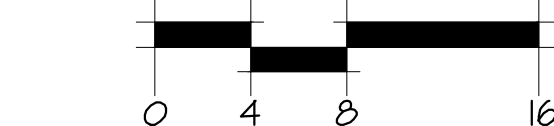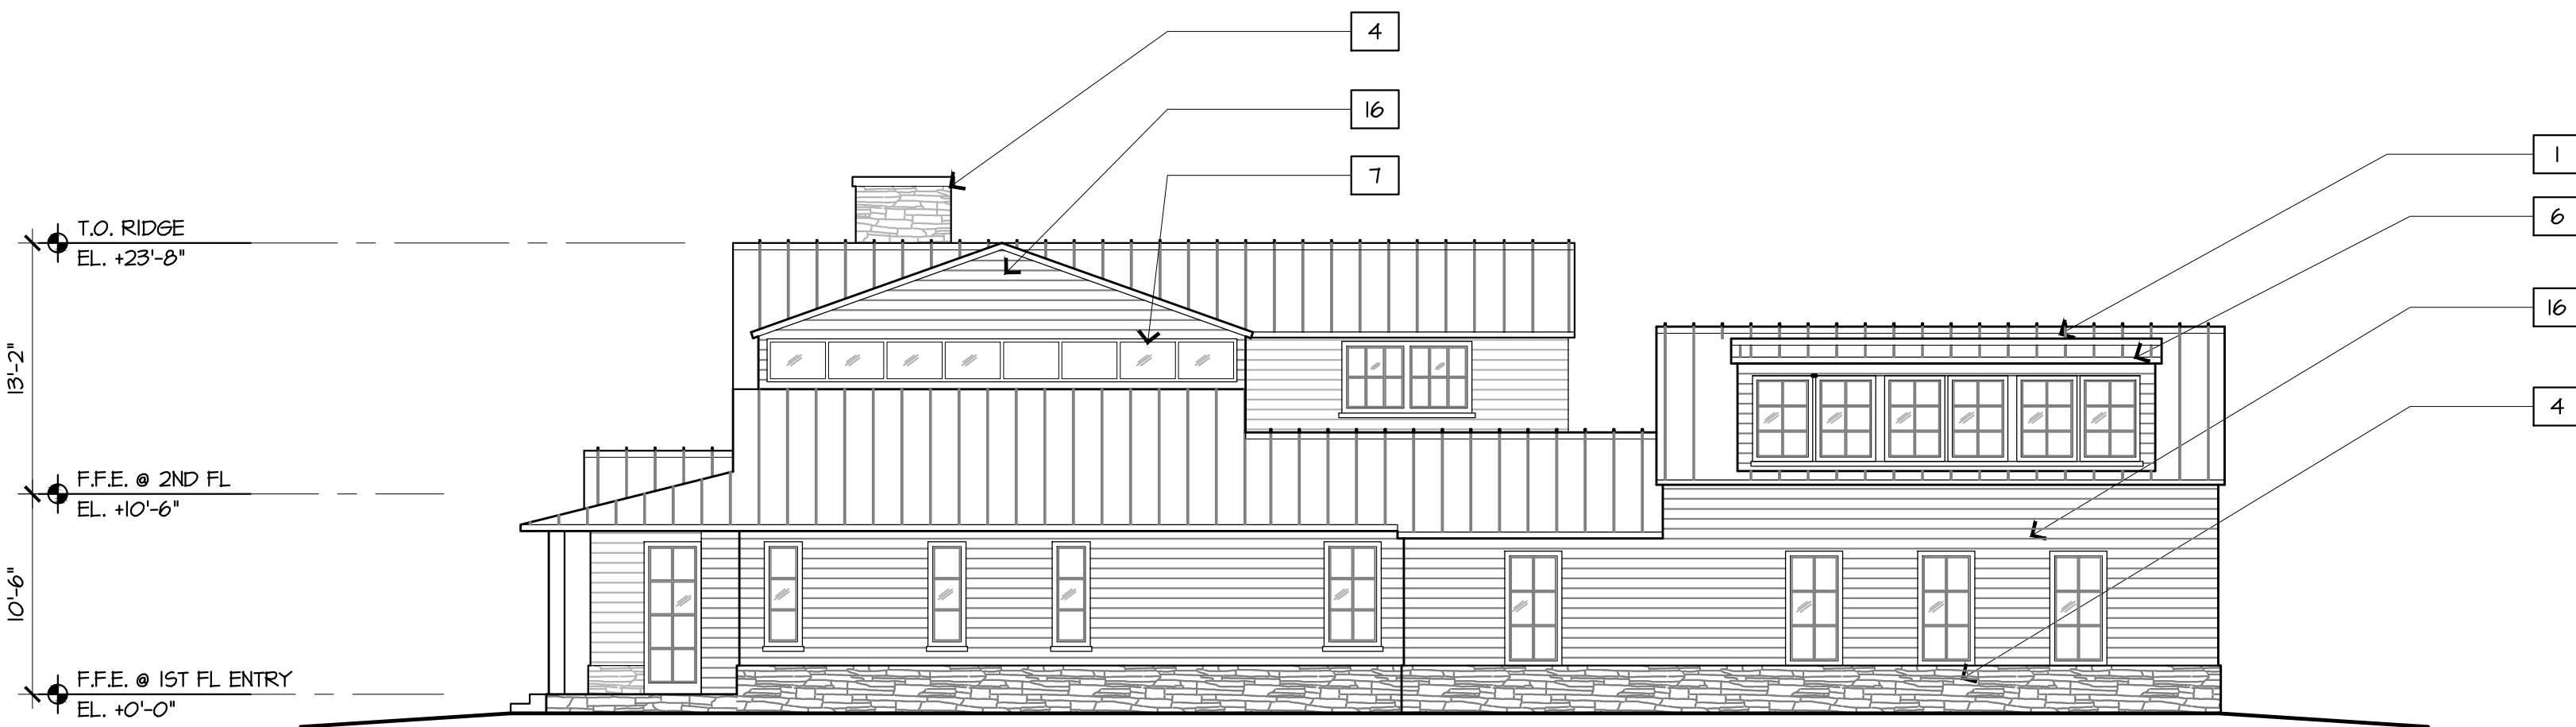

GENERAL NOTES:	
1. REFER TO CIVIL DRAWINGS FOR FINISH FLOOR ELEVATIONS.	
MATERIALS KEY:	
1	METAL LOW STANDING SEAM ROOF
2	WOOD SHINGLE ROOF
3	HEAVY TIMBER
4	STONE
5	WOOD SIDING
6	WOOD TRIM
7	INSULATED WOOD/METAL WINDOWS
8	WOOD/METAL/GLASS DOORS
9	BOARD AND BATTEN SIDING
10	BRICK
11	WOOD/METAL RAILING
12	LOWEDED WINDOW
13	SLATE ROOF
14	STUCCO
15	WOOD SHINGLE SIDING
16	COMPOSITE SIDING
17	METAL

HART HOWERTON

10 Elm Ave., Suite 200, New York, NY 10016
Tel: 212.485.5431 Fax: 212.485.5748
Email: NY@hart-howerton.com

SILO RIDGE
PHASE 1 SITE PLAN SUBMISSION

Armenia, New York
Dutchess County

DRAWING TITLE:
SINGLE FAMILY
RESIDENTIAL
ELEVATIONS

PROJECT #:
12-507
DRAWN BY:
VALUE
CHECKED BY:
VALUE
DRAWING NO:
A3.06.2



HART | HOWERTON

10 East 40th Street New York, NY 10016
Tel: 212 683 5631 Fax: 212 481 3768
E-mail: NY@harthowerton.com


Amenia, New York
Dutchess County


R E V I S I O N S		
NO	DATE	ISSUE

CONDOMINIUM
TYPE 1
ELEVATIONS

PROJECT # :
12-507
DRAWN BY :
KD
CHECKED BY :
VALUE



A3.07

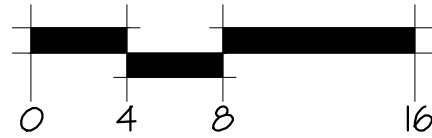

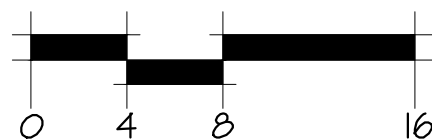

Kent Donovan, III 20121212.507 Aptown Inn and Cottage\A3.03\Sheets\A3.03\A3.03 Condo\A3.03 Condo.dwg - Page Setup: User: III, Units: 11, 1111 PRTY Canon 8220x3300 PCL3e

I CONDO TYPE 2

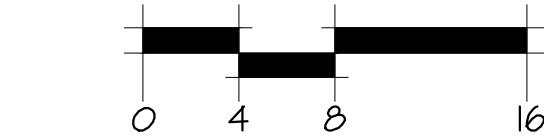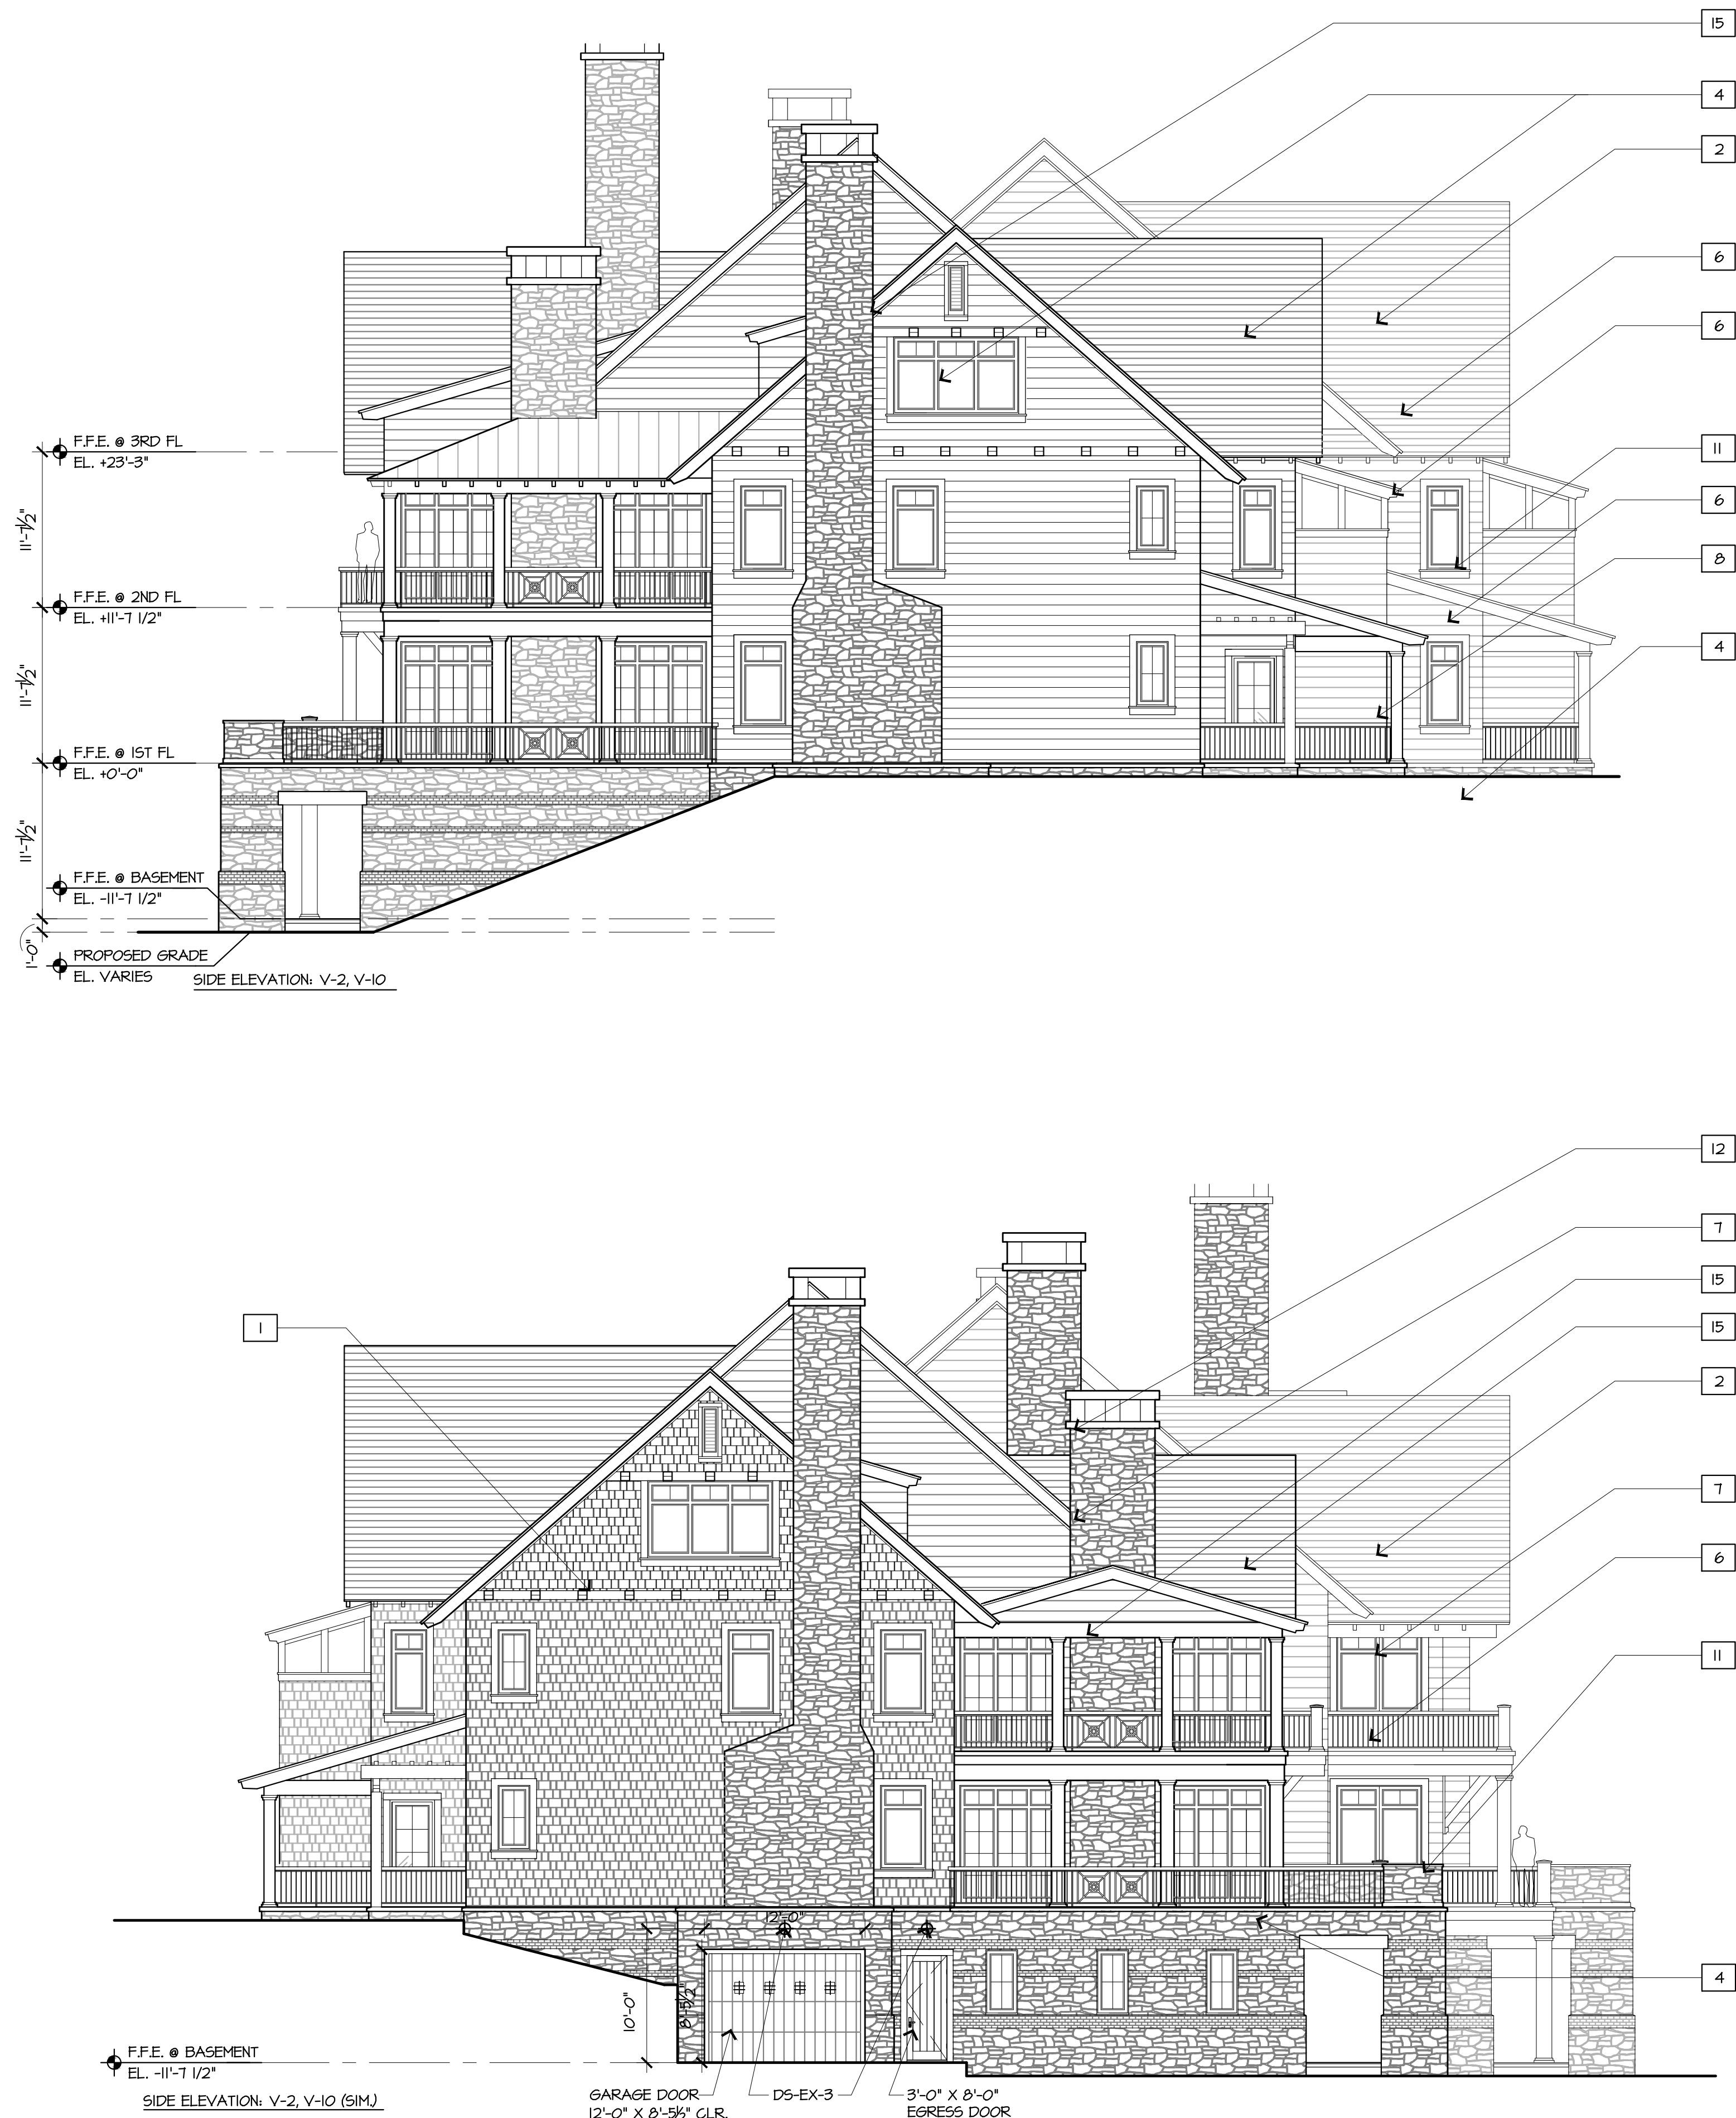

GENERAL NOTES:	
1. REFER TO CIVIL DRAWINGS FOR FINISH FLOOR ELEVATIONS.	
MATERIALS KEY:	
1	METAL LOW STANDING SEAM ROOF
2	WOOD SHINGLE ROOF
3	HEAVY TIMBER
4	STONE
5	WOOD SIDING
6	WOOD TRIM
7	INSULATED WOOD/METAL WINDOWS
8	WOOD/METAL/GLASS DOORS
9	BOARD AND BATTEN SIDING
10	BRICK
11	WOOD/METAL RAILING
12	LOWEDED WINDOW
13	SLATE ROOF
14	STUCCO
15	WOOD SHINGLE SIDING
16	COMPOSITE SIDING
17	METAL

DRAWING TITLE:

CONDOMINIUM
TYPE 2
ELEVATIONS

PROJECT #:
12-507
DRAWN BY:
KD
CHECKED BY:
VALUE
DRAWING NO:

SILLO RIDGE
PHASE 1 SITE PLAN SUBMISSION

Amenia, New York
Dutchess County

REVISIONS	
NO	DATE
1	03/03/2014
2	05/15/2014
3	06/19/2014


DATE	ISSUE
03/03/2014	PH1 SITE PLAN
05/15/2014	SITE PLAN SUB
06/19/2014	SITE PLAN REV.

SCALE: 1/8" = 1'-0"
NOTE: THIS DRAWING IS NOT TO BE USED FOR CONSTRUCTION OR FOR ANY OTHER PURPOSES WITHOUT THE WRITTEN PERMISSION OF HART HOWERTON. ALL DIMENSIONS ARE IN FEET AND INCHES. DIMENSIONS SHOWN ON THIS DRAWING TAKE PRECEDENCE OVER ANY OTHER DIMENSIONS. THIS DRAWING IS NOT TO BE USED FOR CONSTRUCTION OR FOR ANY OTHER PURPOSES WITHOUT THE WRITTEN PERMISSION OF HART HOWERTON.

©2012 Hart Howerton, Ltd.
All Rights Reserved. Hart Howerton, Ltd. is the owner of all rights in and to this drawing. The design and concepts shown on this drawing are the property of Hart Howerton and may not be used without the prior written consent of Hart Howerton.

HART HOWERTON
10 Elm Ave., Suite 200, New York, NY 10016
TEL: 212.485.5431 Fax: 212.485.3748
Email: NY@hartowerton.com

Kent Donovan, III 2/21/21 12:50" Apurim Inn and Cottage\A3.11 Townhouse Elevations.dwg - Page Setup (set), H:\Arch\Proj Set\A3.11 Townhouse Elevations.dwg - Page Setup (set)

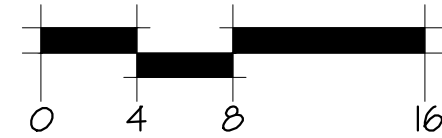

HART HOWERTON
10 Elm Ave., Suite 200, New York, NY 10016
Tel: 212.485.5431 Fax: 212.485.3748
Email: NY@hart-howerton.com

SILO RIDGE
PHASE 1 SITE PLAN SUBMISSION
Amenia, New York
Dutchess County

DATE		ISSUE
03/03/2014	PH 1 SITE PLAN	
05/15/2014	SITE PLAN SUB	
06/19/2014	SITE PLAN REV.	



REVISIONS		
NO	DATE	ISSUE

TOWNHOUSE 1
ELEVATIONS

PROJECT #:
12-507
DRAWN BY:
VALUE
CHECKED BY:
VALUE
DRAWING NO:

A3.11

Kent Downton, III 2/12/12 12:50" Apenn Inn and Cottage\A3.12 Townhouse Elevations.dwg - Page Setup: User: HLDub, Plot Scale: 1:1, V:\HLDUB\TOWNHOUSE ELEVATIONS.dwg - Plot Setup: User: HLDub, Plot Scale: 1:1, V:\HLDUB\TOWNHOUSE ELEVATIONS.dwg

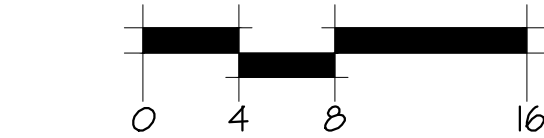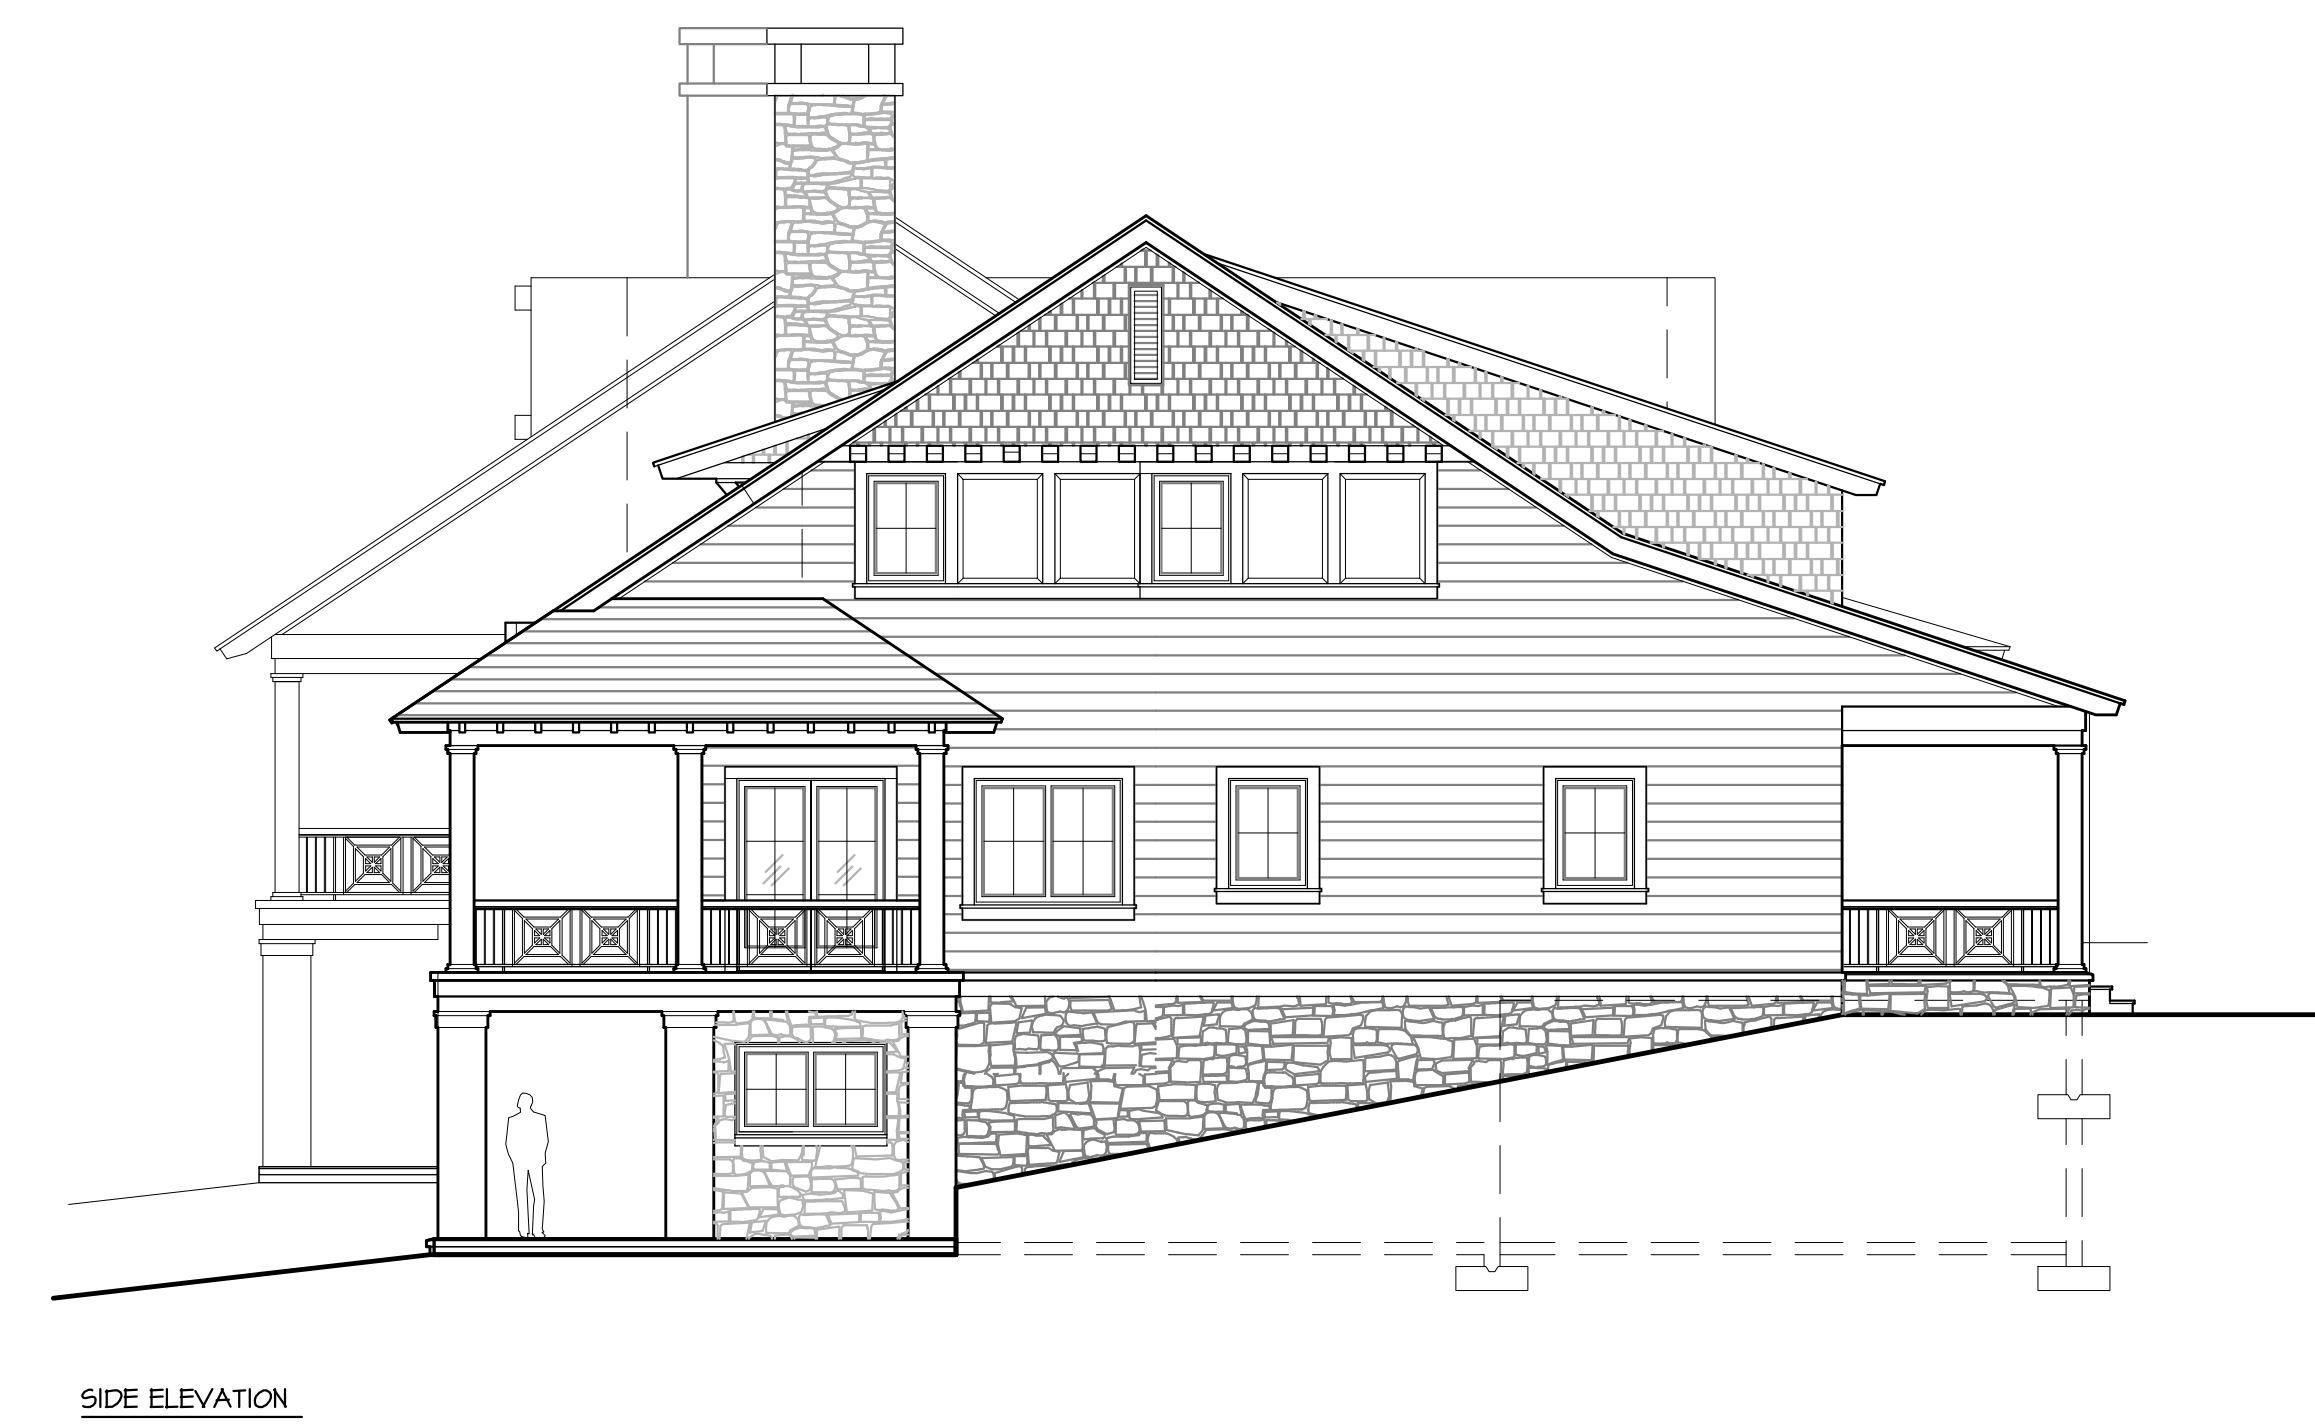

GENERAL NOTES:	
1. REFER TO CIVIL DRAWINGS FOR FINISH FLOOR ELEVATIONS.	
MATERIALS KEY:	
1	METAL LOW STANDING SEAM ROOF
2	WOOD SHINGLE ROOF
3	HEAVY TIMBER
4	STONE
5	WOOD SIDING
6	WOOD TRIM
7	INSULATED WOOD/METAL WINDOWS
8	WOOD/METAL/GLASS DOORS
9	BOARD AND BATTEN SIDING
10	BRICK
11	WOOD/METAL RAILING
12	LOWEDED WINDOW
13	SLATE ROOF
14	STUCCO
15	WOOD SHINGLE SIDING
16	COMPOSITE SIDING
17	METAL

DRAWING TITLE:

TOWNHOUSE 2
ELEVATIONS

PROJECT #:
12-507
DRAWN BY:
VALUE
CHECKED BY:
VALUE
DRAWING NO:

A3.12

SILO RIDGE
PHASE 1 SITE PLAN SUBMISSION

Amenia, New York
Dutchess County

HART HOWERTON

10 Elm Ave., Suite 200, New York, NY 10016
TEL: 212.485.5431 Fax: 212.485.3748
Email: NY@hart-howerton.com

SCALE: VALUE	
NOTE: THIS DRAWING IS A PRELIMINARY DESIGN. THE DIMENSIONS AND CONCEPTS SHOWN ARE THE SOLE PROPERTY OF HART HOWERTON AND ARE NOT TO BE USED WITHOUT THE PRIOR WRITTEN CONSENT OF HART HOWERTON.	
DATE	ISSUE
03/03/2014	PH1 SITE PLAN
05/15/2014	SITE PLAN SUB
06/19/2014	SITE PLAN REV.

REVISIONS		
NO	DATE	ISSUE

Kent Downton, 11/20/2012 12:50 PM, Ayrton Inn and Cottage/340 CAD/Sheffield's Sheet Set/3.13 Townhouse Elevation.dwg, Page Setup: user, H:\Arch\Proj Set\11_1\111490121 Townhouse Elevation.dwg, Canon R2020A3300 PCL3d



FRONT (ENTRY) ELEVATION




REAR ELEVATION



SIDE ELEVATION



SIDE ELEVATION

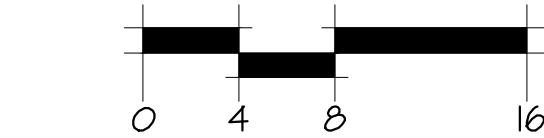

1/8"=1'-0"

GENERAL NOTES:	
1. REFER TO CIVIL DRAWINGS FOR FINISH FLOOR ELEVATIONS.	
MATERIALS KEY:	
1	METAL LOW STANDING SEAM ROOF
2	WOOD SHINGLE ROOF
3	HEAVY TIMBER
4	STONE
5	WOOD SIDING
6	WOOD TRIM
7	INSULATED WOOD/METAL WINDOWS
8	WOOD/METAL/GLASS DOORS
9	BOARD AND BATTEN SIDING
10	BRICK
11	WOOD/METAL RAILING
12	LOWEDED WINDOW
13	SLATE ROOF
14	STUCCO
15	WOOD SHINGLE SIDING
16	COMPOSITE SIDING
17	METAL

PROJECT #: 12-507
DRAWN BY: VALUE
CHECKED BY: VALUE
DRAWING NO: A3.13

TOWNHOUSE 3
ELEVATIONS

SILO RIDGE
PHASE 1 SITE PLAN SUBMISSION

Amenia, New York
Dutchess County

DATE	ISSUE
03/03/2014	PH. 1 SITE PLAN
03/26/2014	SITE PLAN REV
05/15/2014	SITE PLAN SUB
06/19/2014	SITE PLAN REV

REVISIONS		
NO	DATE	ISSUE

DRAWING TITLE:





NOT FOR CONSTRUCTION

HART HOWERTON

10 Erie Ave., Suite 200, New York, NY 10016
TEL: 212.485.5431 Fax: 212.485.3748
Email: NY@harthowerton.com

Kent Donovan, 11/20/21 12:50" Apurim Inn and Cottage\A3.14 CAD\Sheets\Barn\Sheet A3.14 Car Barn Elevations.dwg Page: Sheet 1 of 1 1/16"=1'-0" Plot Scale: 1/16"=1'-0" Plot Scale: 1/16"=1'-0" Plot Scale: 1/16"=1'-0" Plot Scale: 1/16"=1'-0"

1 PARKING BARN ELEVATIONS

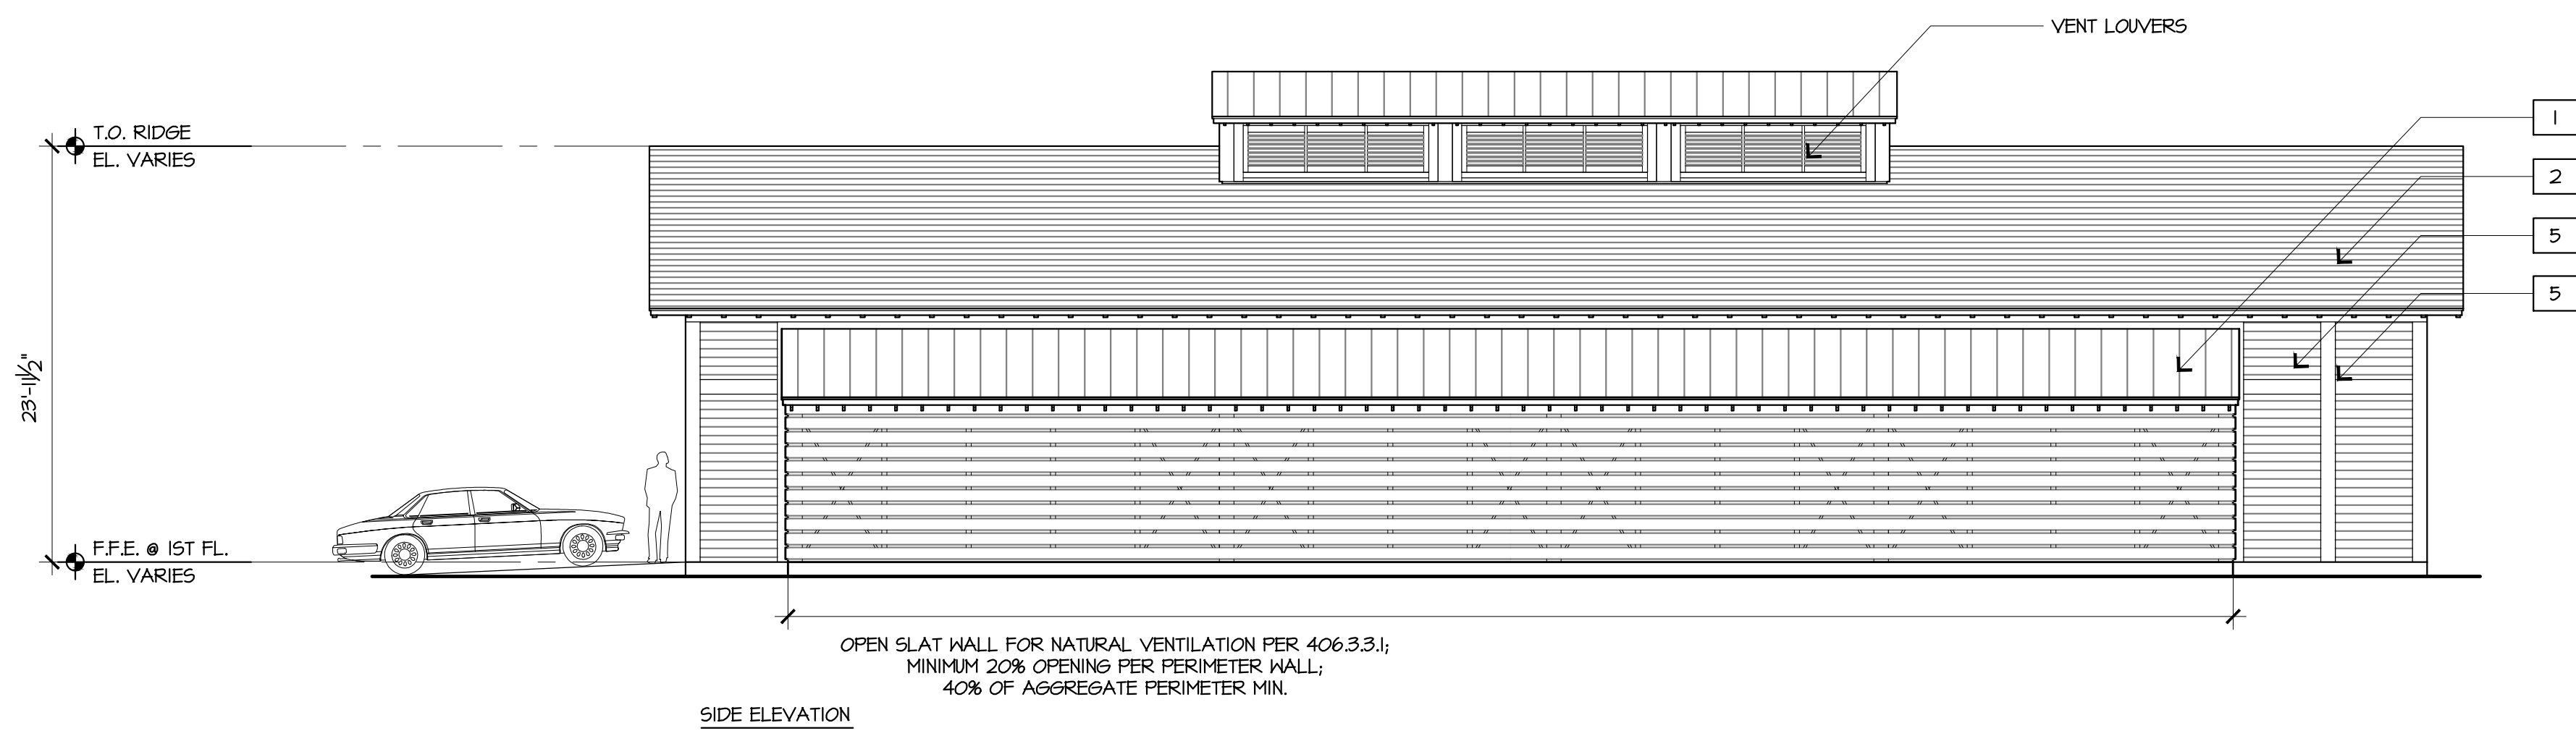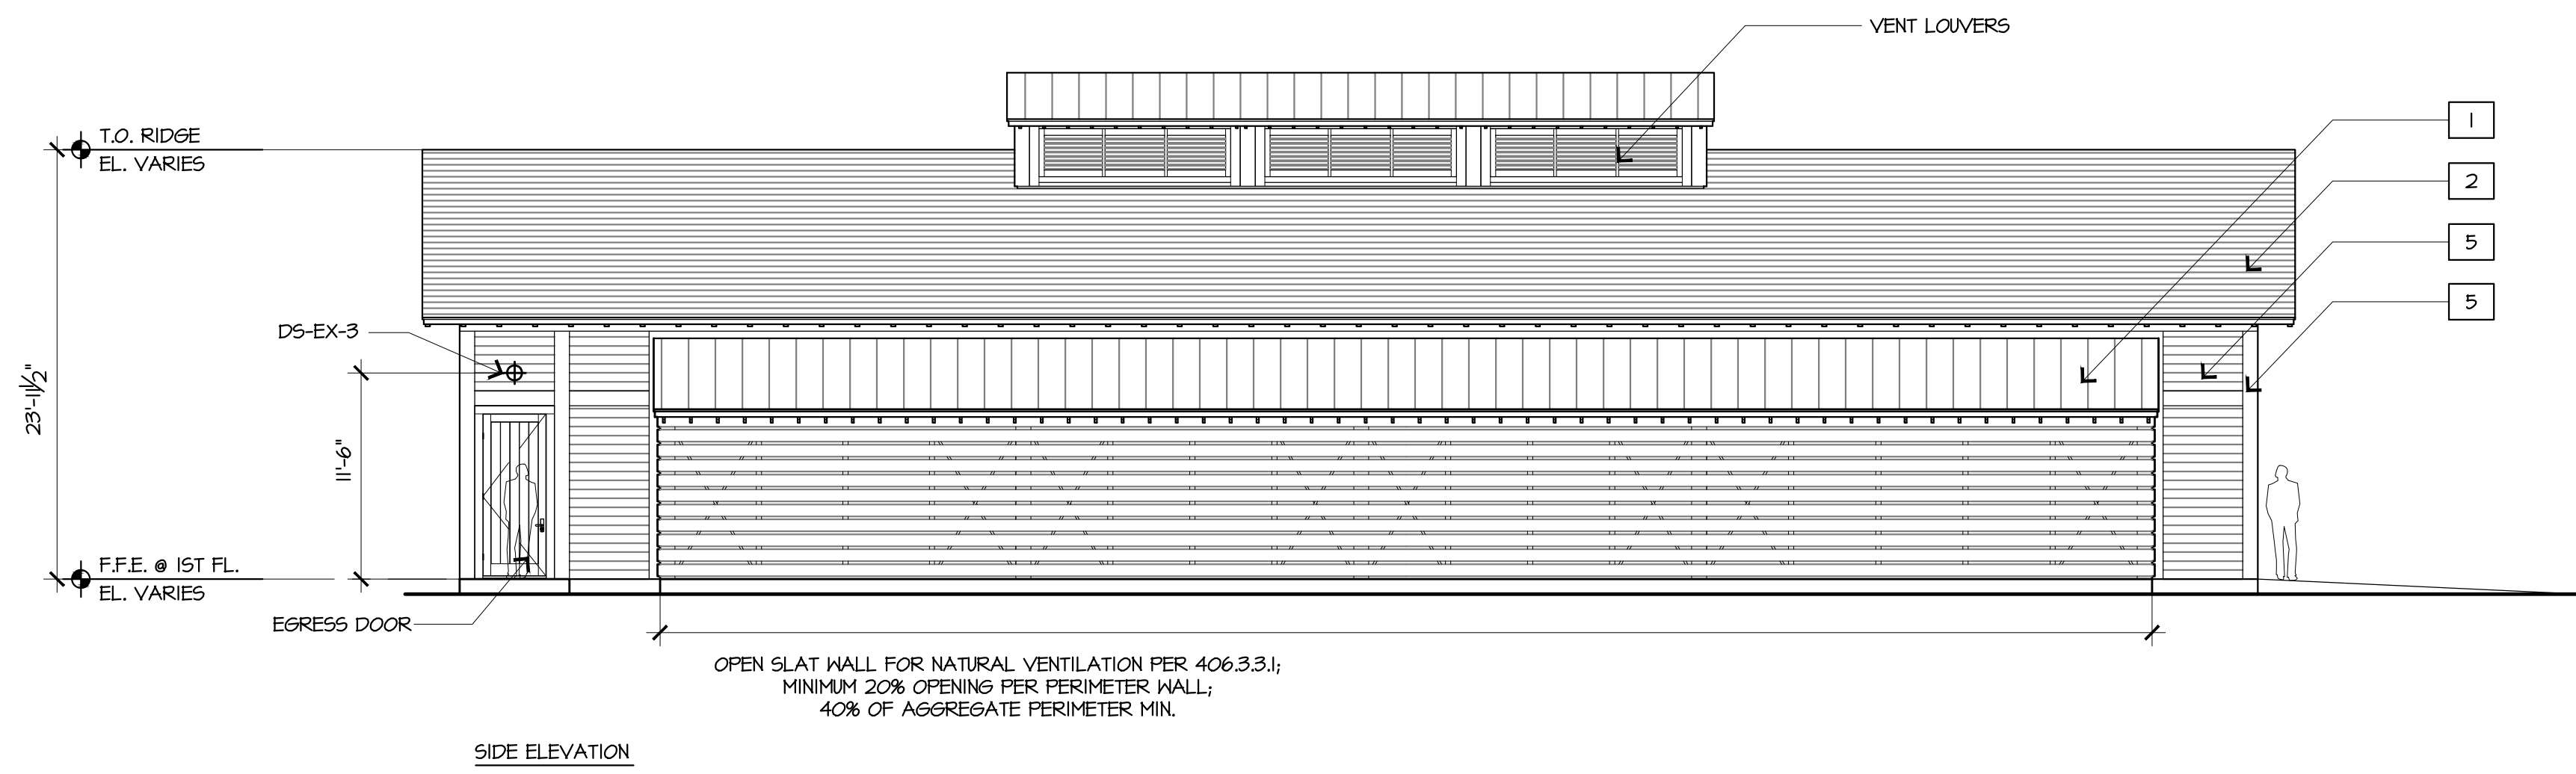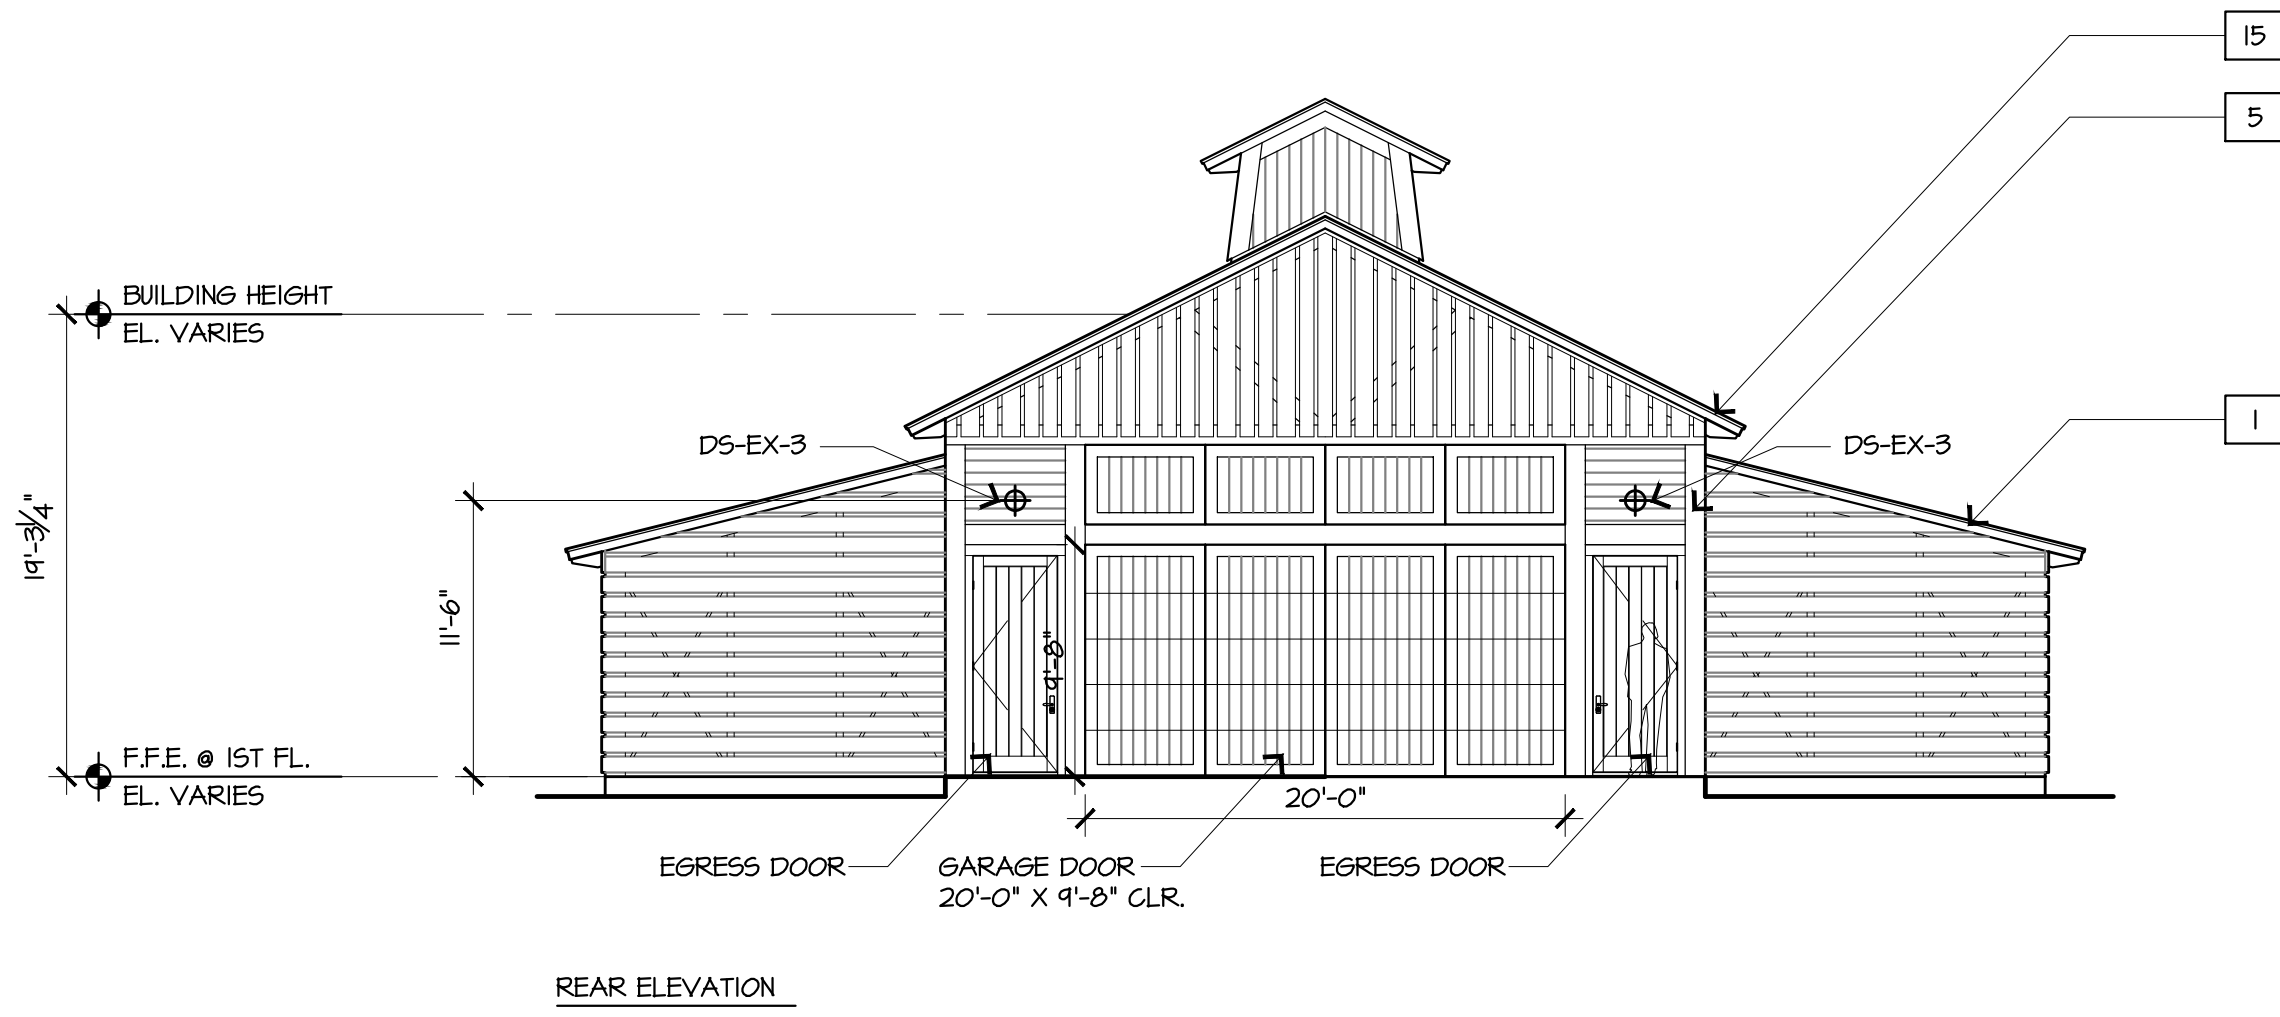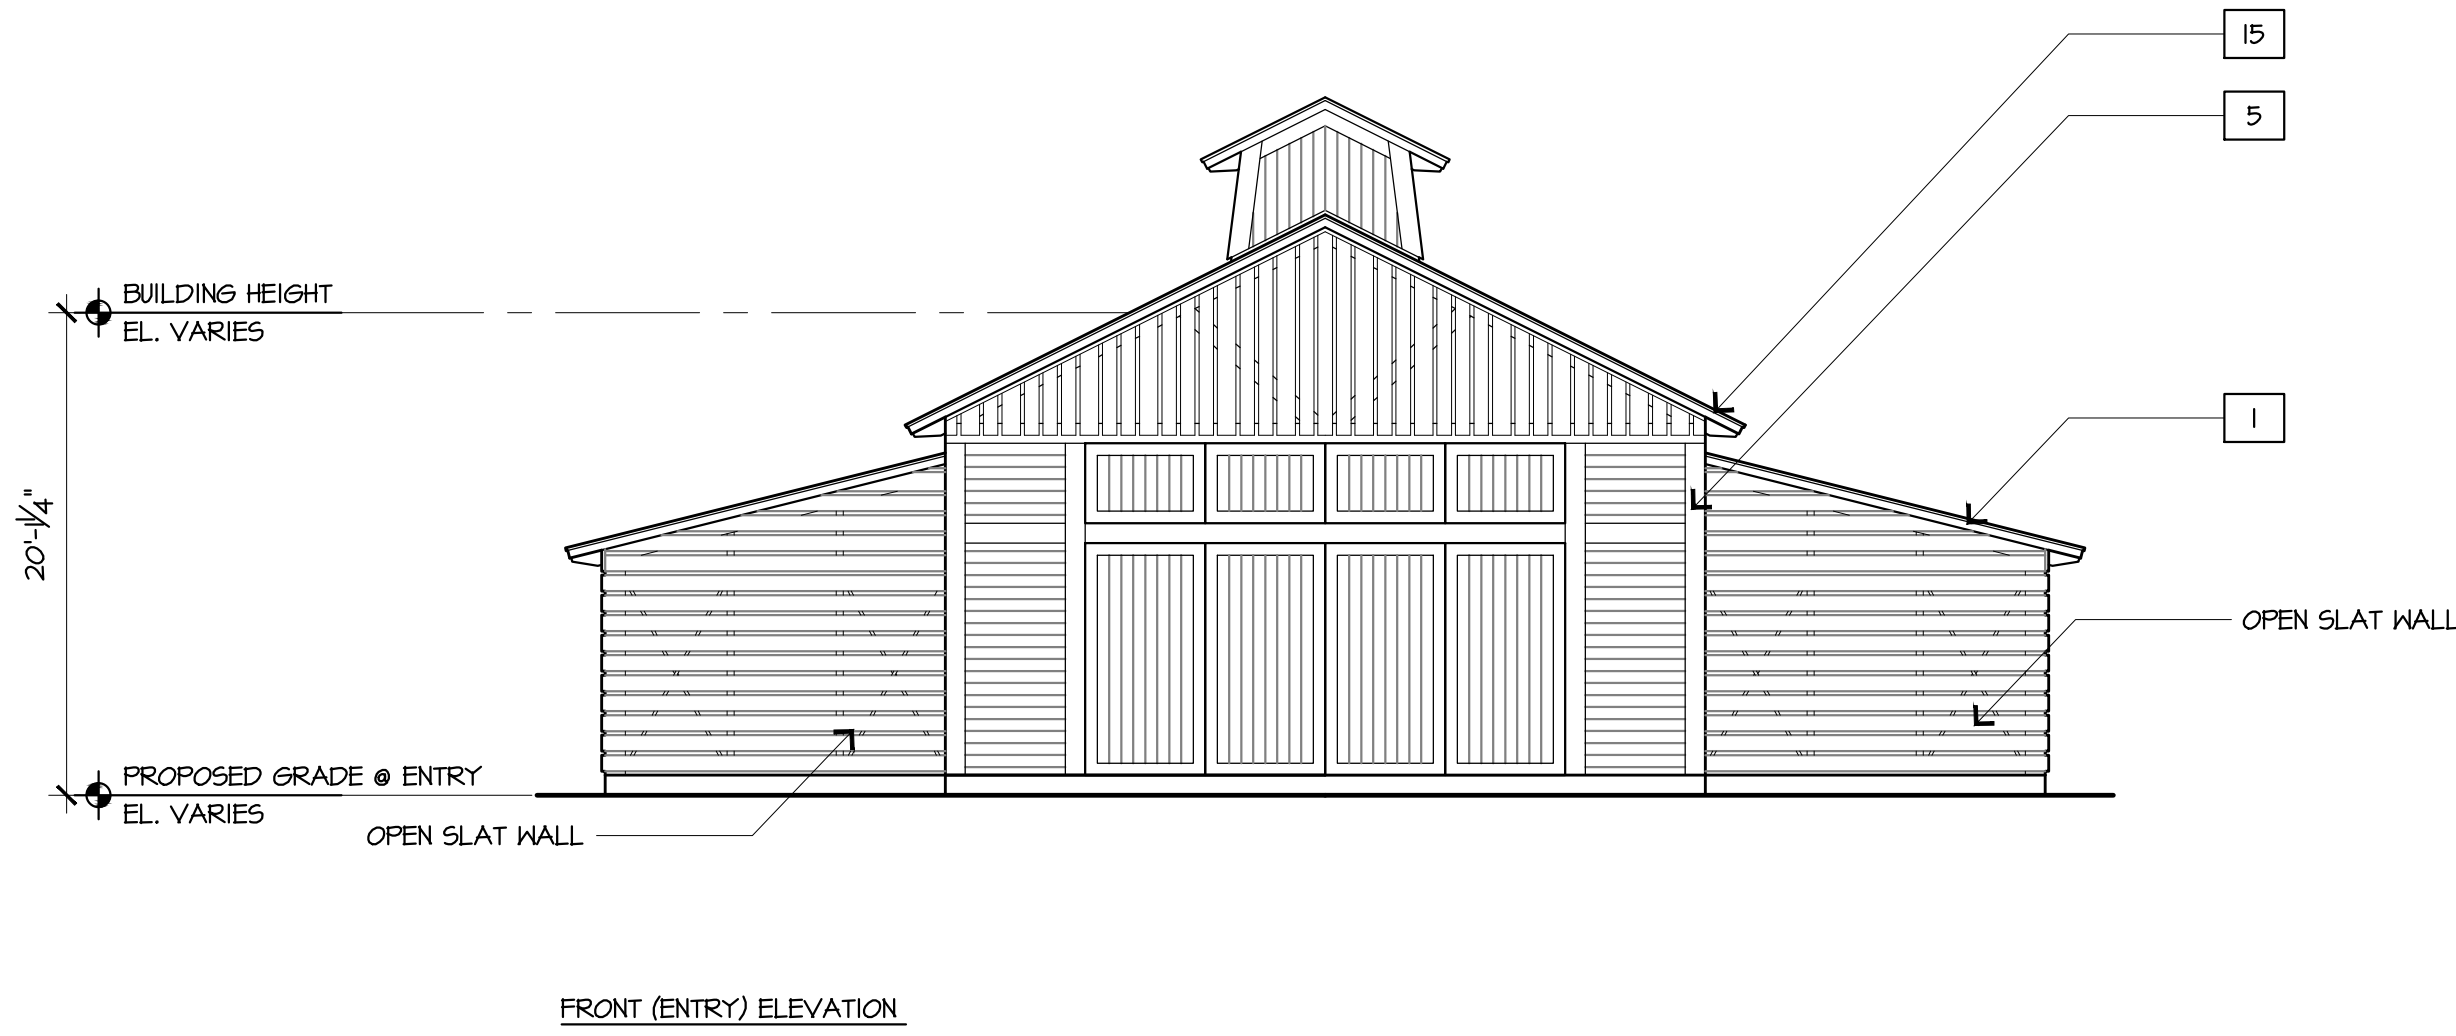


GENERAL NOTES:
1. REFER TO CIVIL DRAWINGS FOR FINISH FLOOR ELEVATIONS.
2. REFER TO SHEET A3.14 FOR PLAN LOCATION.


MATERIALS KEY:
1 METAL LOW STANDING SEAM ROOF
2 WOOD SHINGLE ROOF
3 HEAVY TIMBER
4 STONE
5 WOOD SIDING
6 WOOD TRIM
7 INSULATED WOOD/METAL WINDOWS
8 WOOD/METAL/GLASS DOORS
9 BOARD AND BATTEN SIDING
10 BRICK
11 WOOD/METAL RAILING
12 LOWERED WINDOW
13 SLATE ROOF
14 STUCCO
15 WOOD SHINGLE SIDING
16 COMPOSITE SIDING
17 METAL

0 4 8 16

1/8"=1'-0"

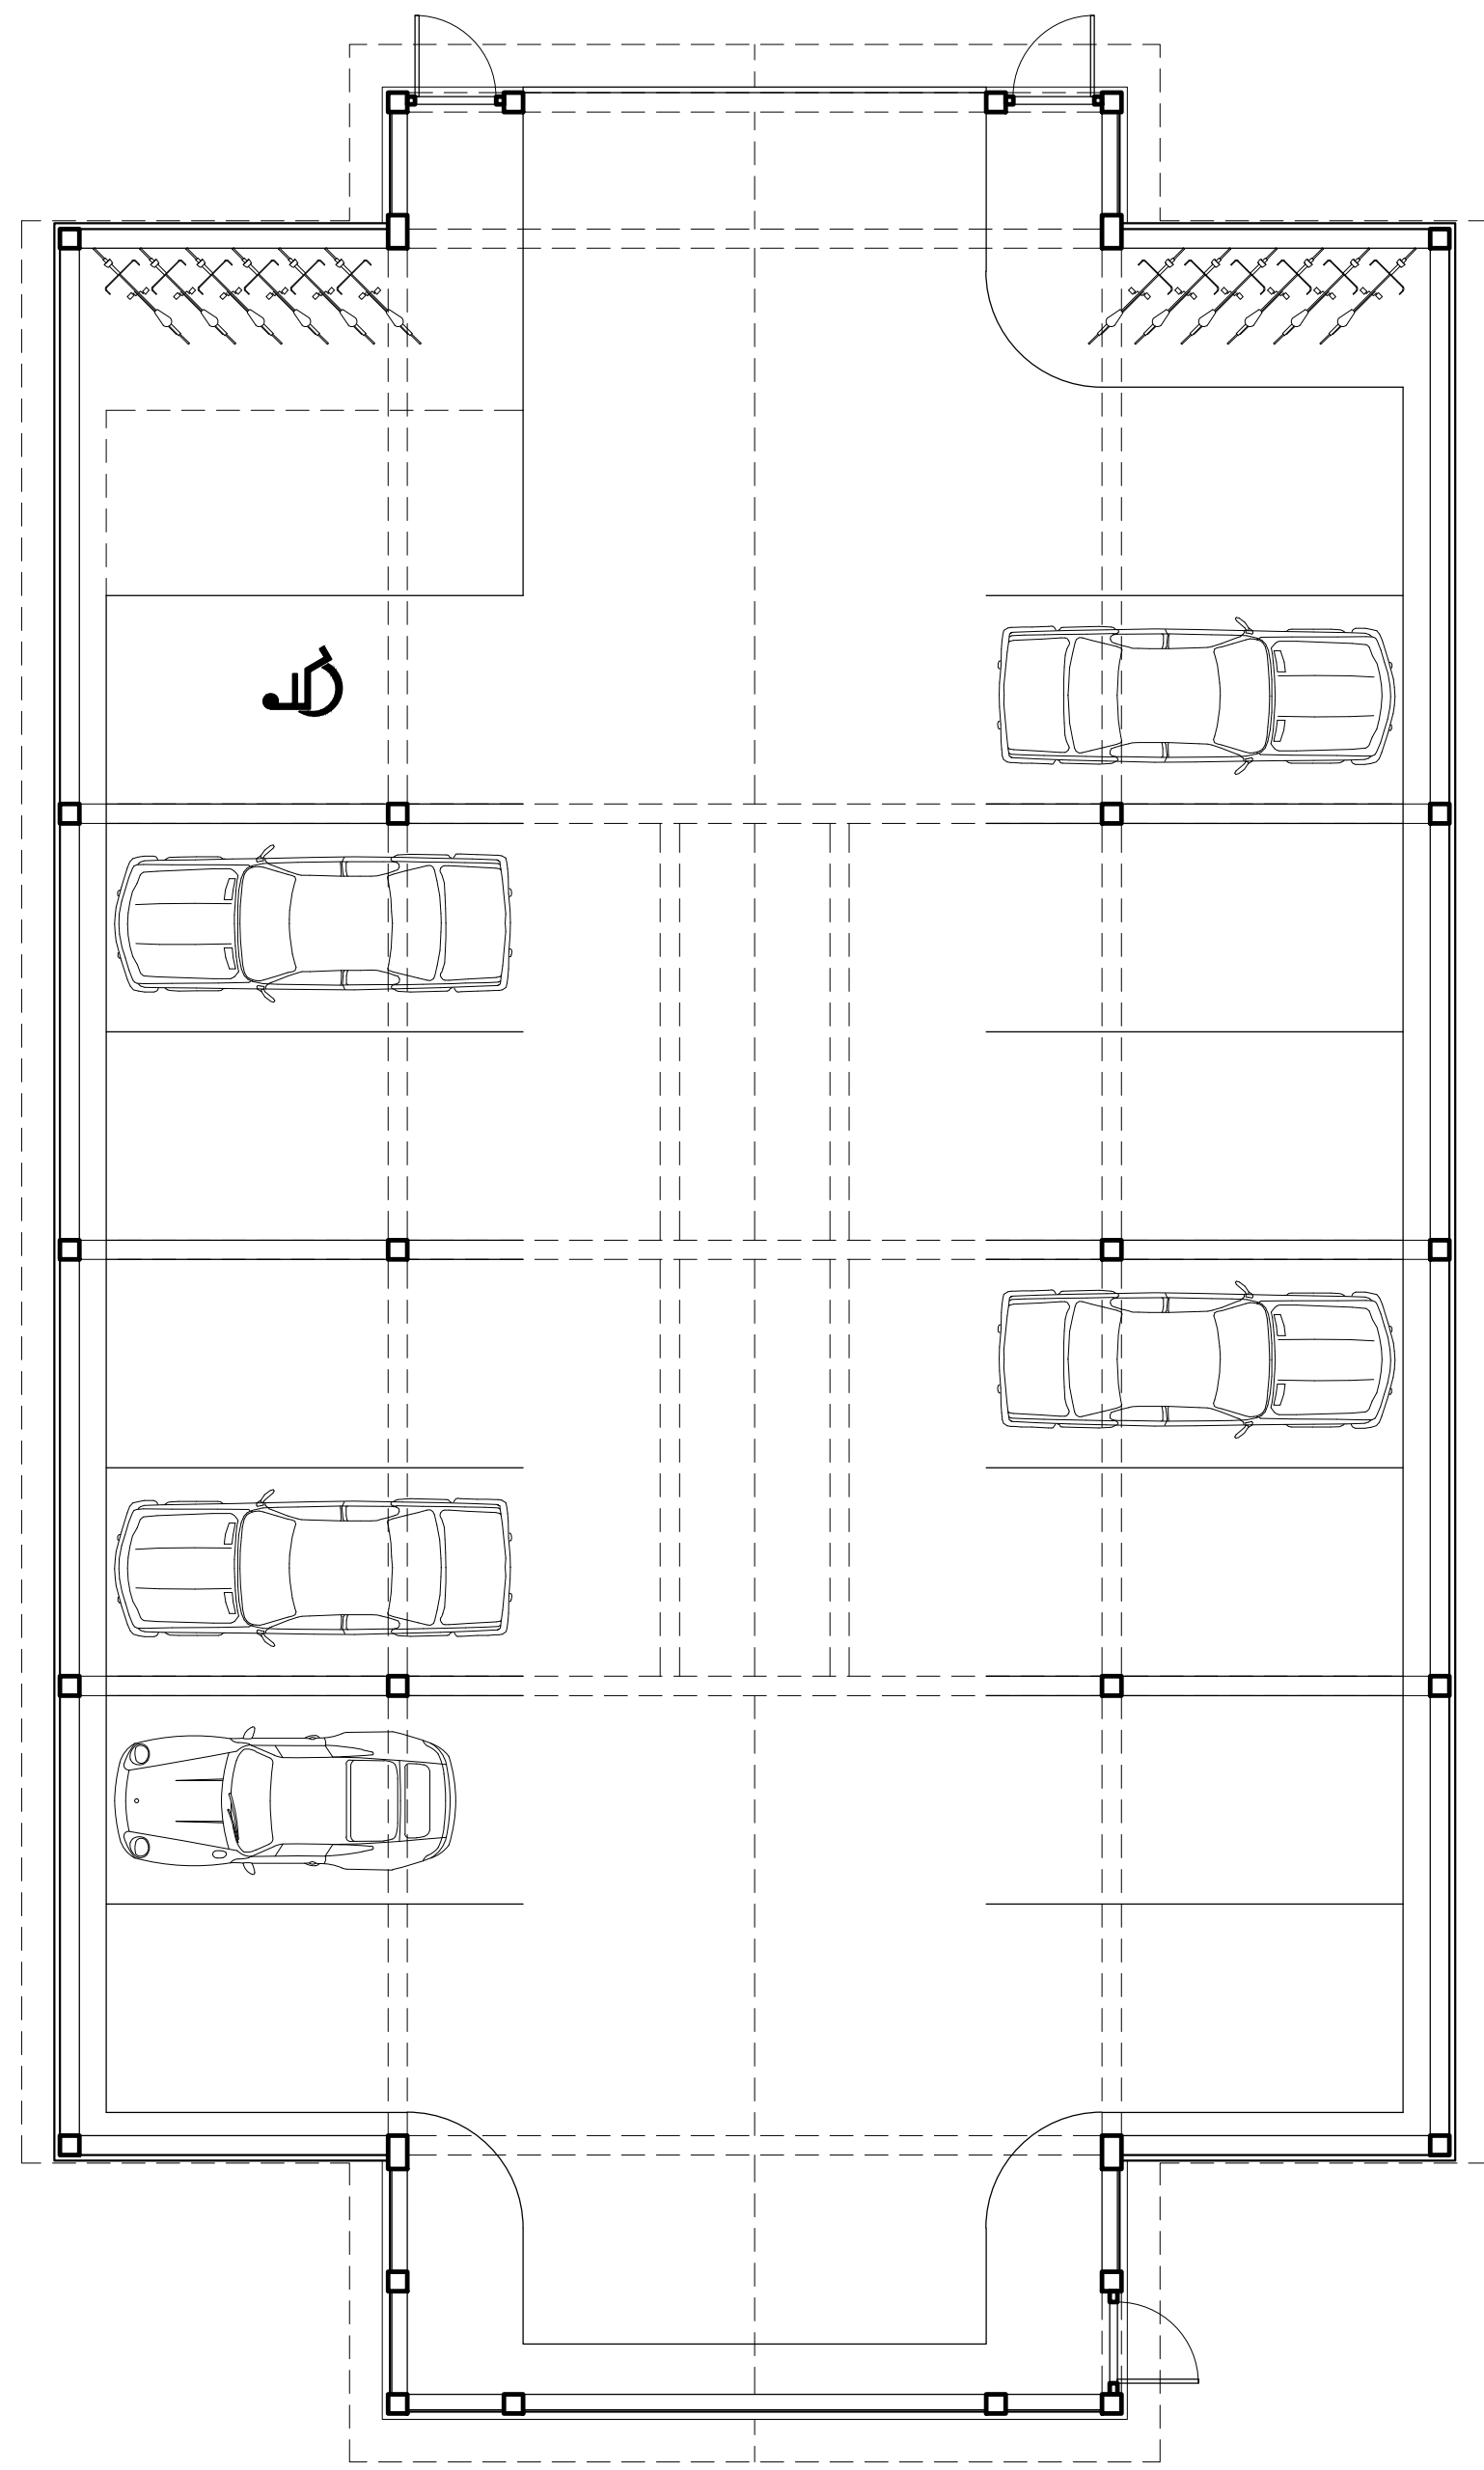

2 PARKING BARN PLAN

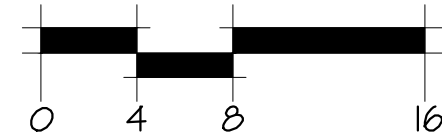

1/8"=1'-0"

HART HOWERTON

10 Elm Ave., Suite 200, New York, NY 10016
Tel: 212 485 5431 Fax: 212 485 5748
Email: NY@hart-howerton.com

SILO RIDGE
PHASE 1 SITE PLAN SUBMISSION

Armenia, New York
Dutchess County

DATE: 03/03/2014
ISSUE: PHASE 1 SITE PLAN SUB

DATE: 05/15/2014
ISSUE: SITE PLAN SUB


DATE: 06/02/2014
ISSUE: SITE PLAN REV.

REVISIONS

NO. DATE ISSUE

DRAWING TITLE:
PARKING BARN
ELEVATIONS

PROJECT #:
12-507
DRAWN BY:
VALUE
CHECKED BY:
VALUE
DRAWING NO.:
A3.14

 

GENERAL NOTES:	
1. REFER TO CIVIL DRAWINGS FOR FINISH FLOOR ELEVATIONS.	
MATERIALS KEY:	
1	METAL LOW STANDING SEAM ROOF
2	WOOD SHINGLE ROOF
3	HEAVY TIMBER
4	STONE
5	WOOD SIDING
6	WOOD TRIM
7	INSULATED WOOD/METAL WINDOW
8	WOOD/METAL/GLASS DOORS
9	BOARD AND BATTEN SIDING
10	BRICK
11	WOOD/METAL RAILING
12	LOWERED WINDOW
13	SLATE ROOF
14	STUCCO
15	WOOD SHINGLE SIDING
16	COMPOSITE SIDING
17	METAL
18	PAINTED METAL SIDING

HART | HOWERTON

10 East 40th Street New York, NY 10016
Tel: 212 683 5631 Fax: 212 481 3768
E-mail: NY@earthoverton.com

SILO RIDGE
PHASE 1 SITE PLAN SUBMISSION

Amenia, New York
Dutchess County

SCALE: VALUE
NOTE: THIS DRAWING IS 36"X48". DO NOT SCALE DRAWINGS. USE FIGURED DIMENSIONS ONLY, OR SEEK CLARIFICATION FROM ARCHITECT FOR MEASUREMENTS THAT ARE NOT

D A T E	I S S U E
03/03/2014	PH 1 SITE PLAN
05/15/2014	SITE PLAN SU
06/19/2014	SITE PLAN REV



R E V I S I O N S		
NO	DATE	ISSUE

D R A W I N G T I T L E :

MAINTENANCE FACILITY
BUILDING ELEVATIONS

PROJECT # :	12-507
DRAWN BY :	VALUE
CHECKED BY :	VALUE
DRAWING NO :	

A3.15

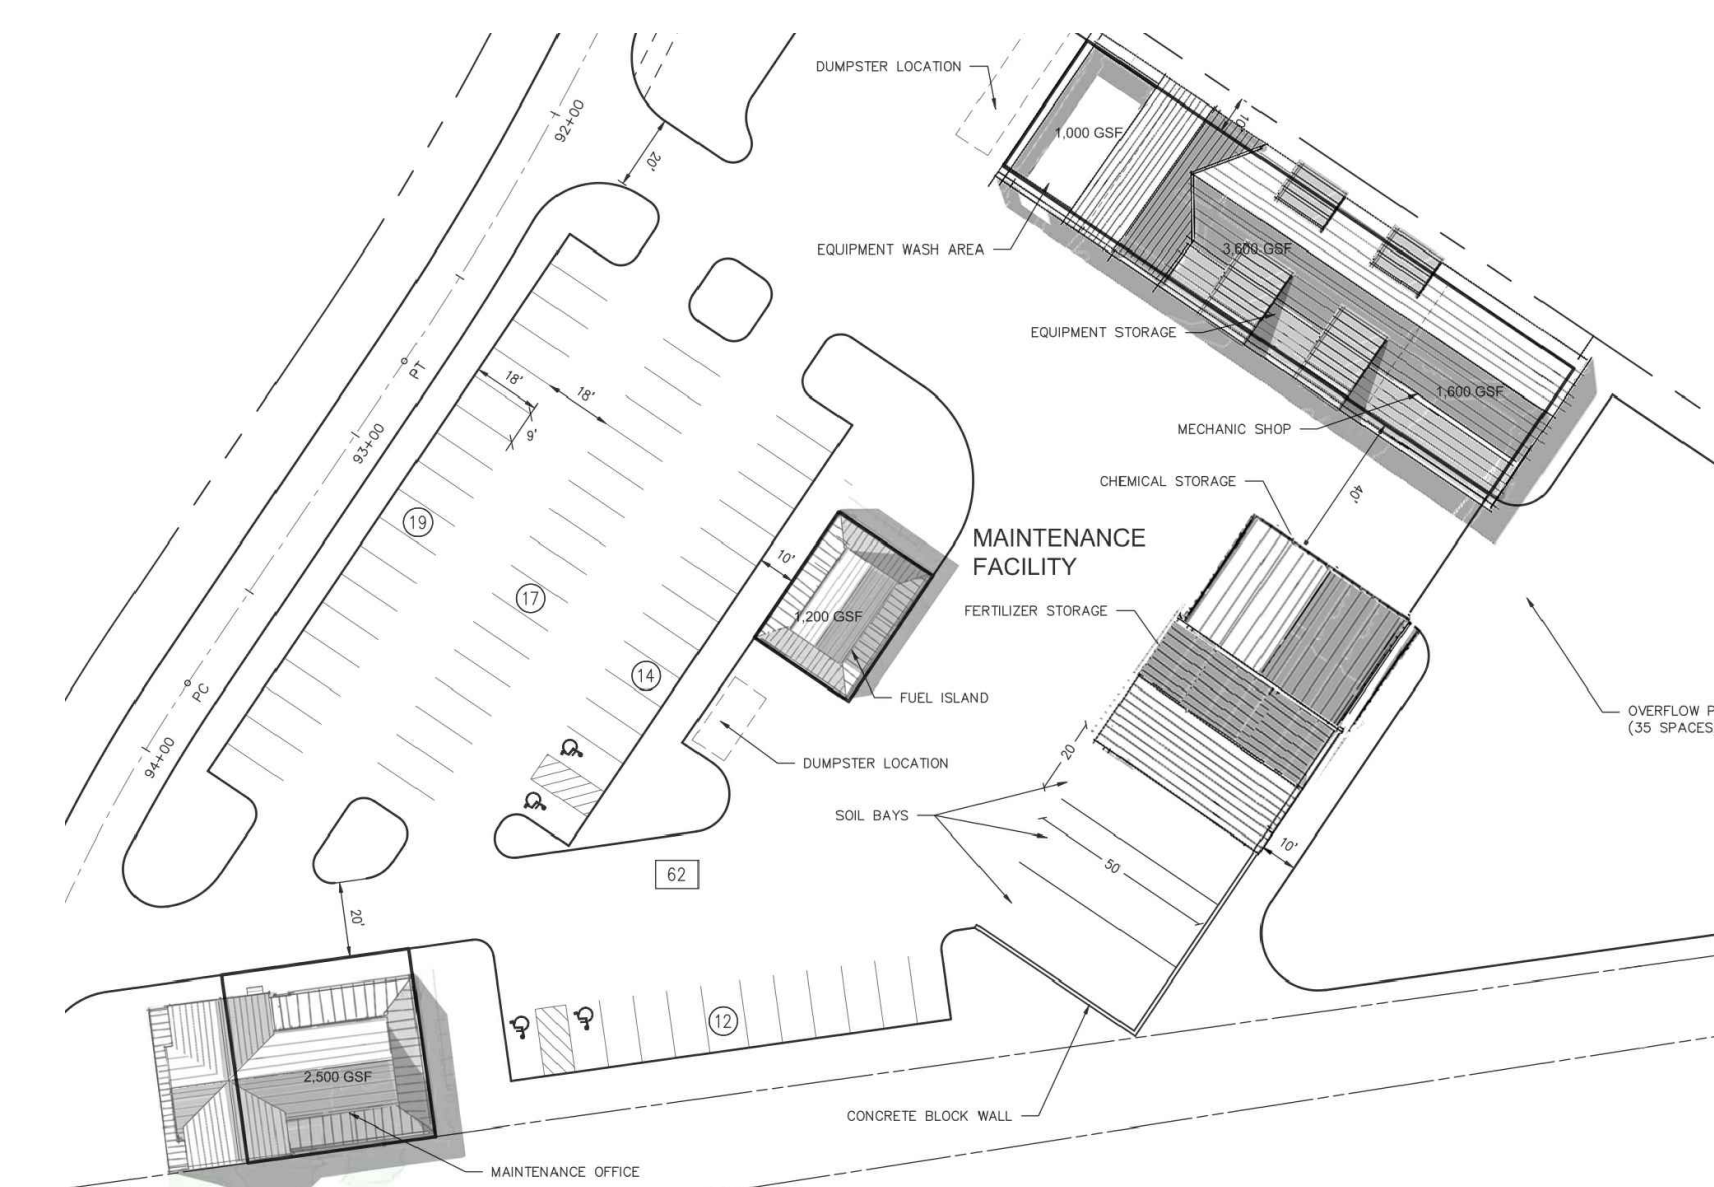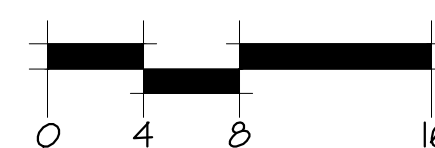


4	MAINTENANCE BARN
---	------------------

1/8" = 1'-0"	5	SITE PLAN
--------------	---	-----------


1°=50

Kent Donovan, 11/20/21 12:50:7, Apurim Inc and Company\4\4\ CAD\Sheets\1\3\ SILO Ridge Wastewater Treatment Plant Elevation.dwg, Page Setup: tss, 11/11/2014, Plot Scale: 1:1, \\\1111\PRINT\TY Canon R220A3\300 PCL3.e


1 NORTH ELEVATION

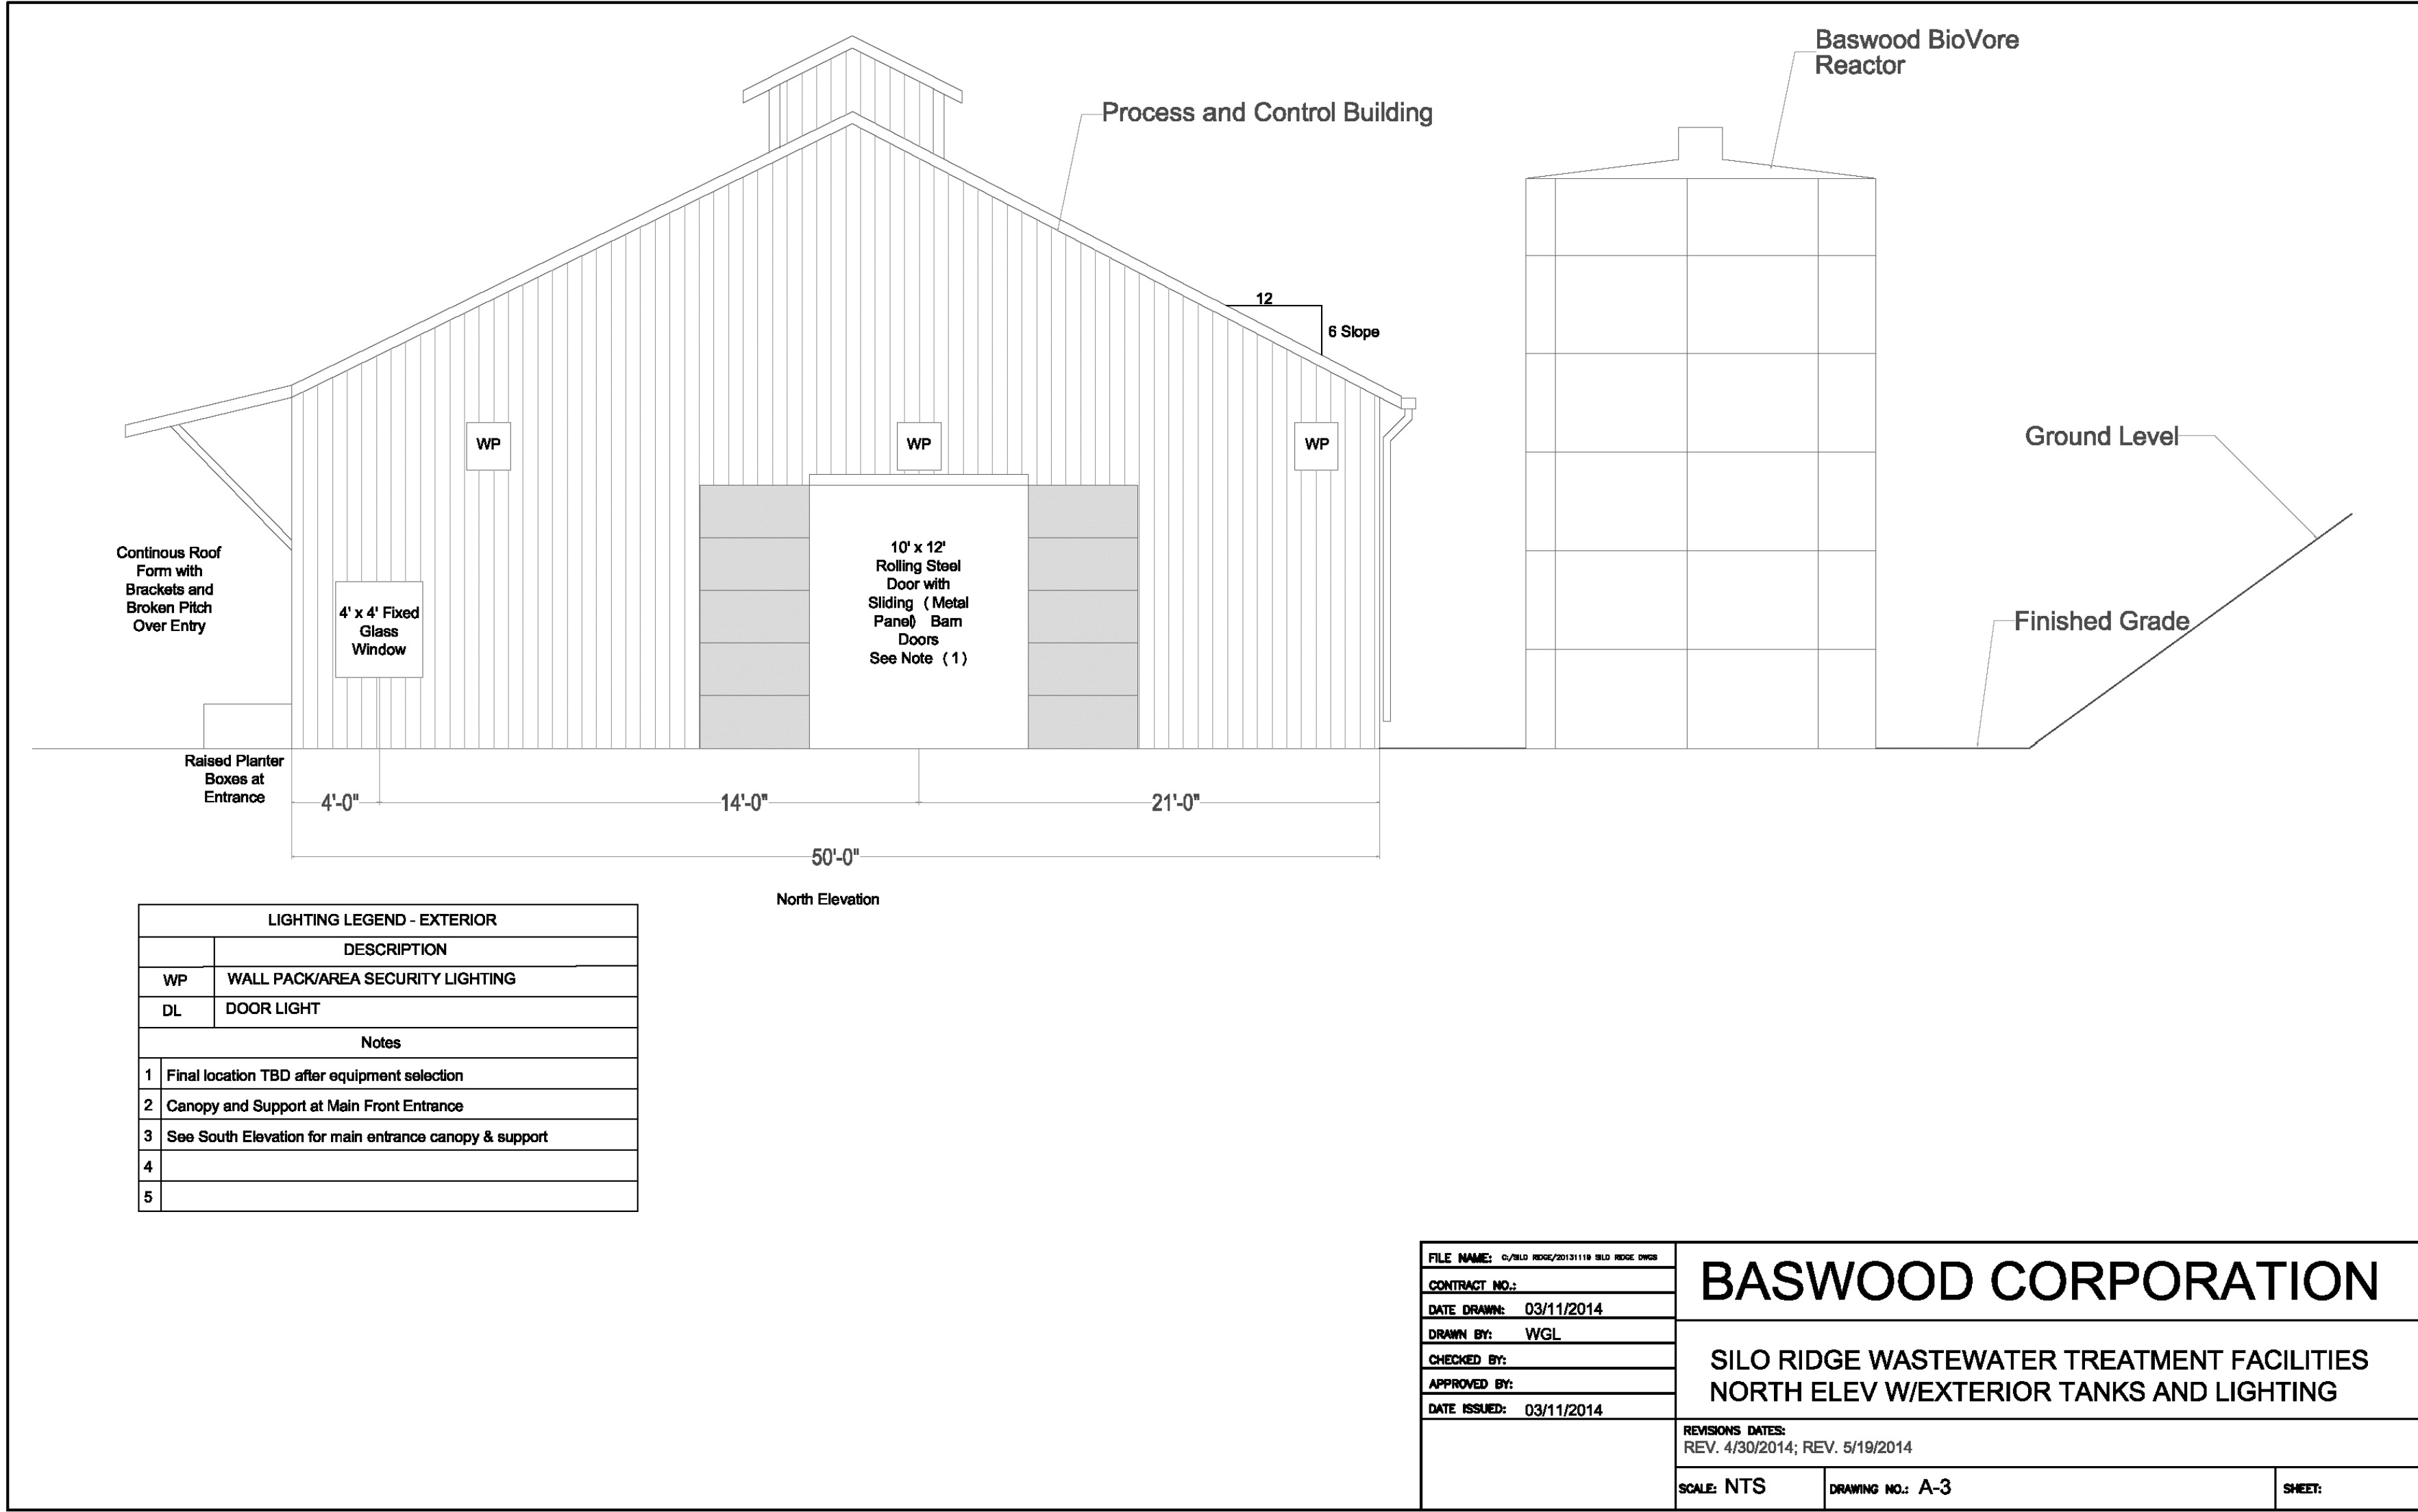


2 EAST ELEVATION

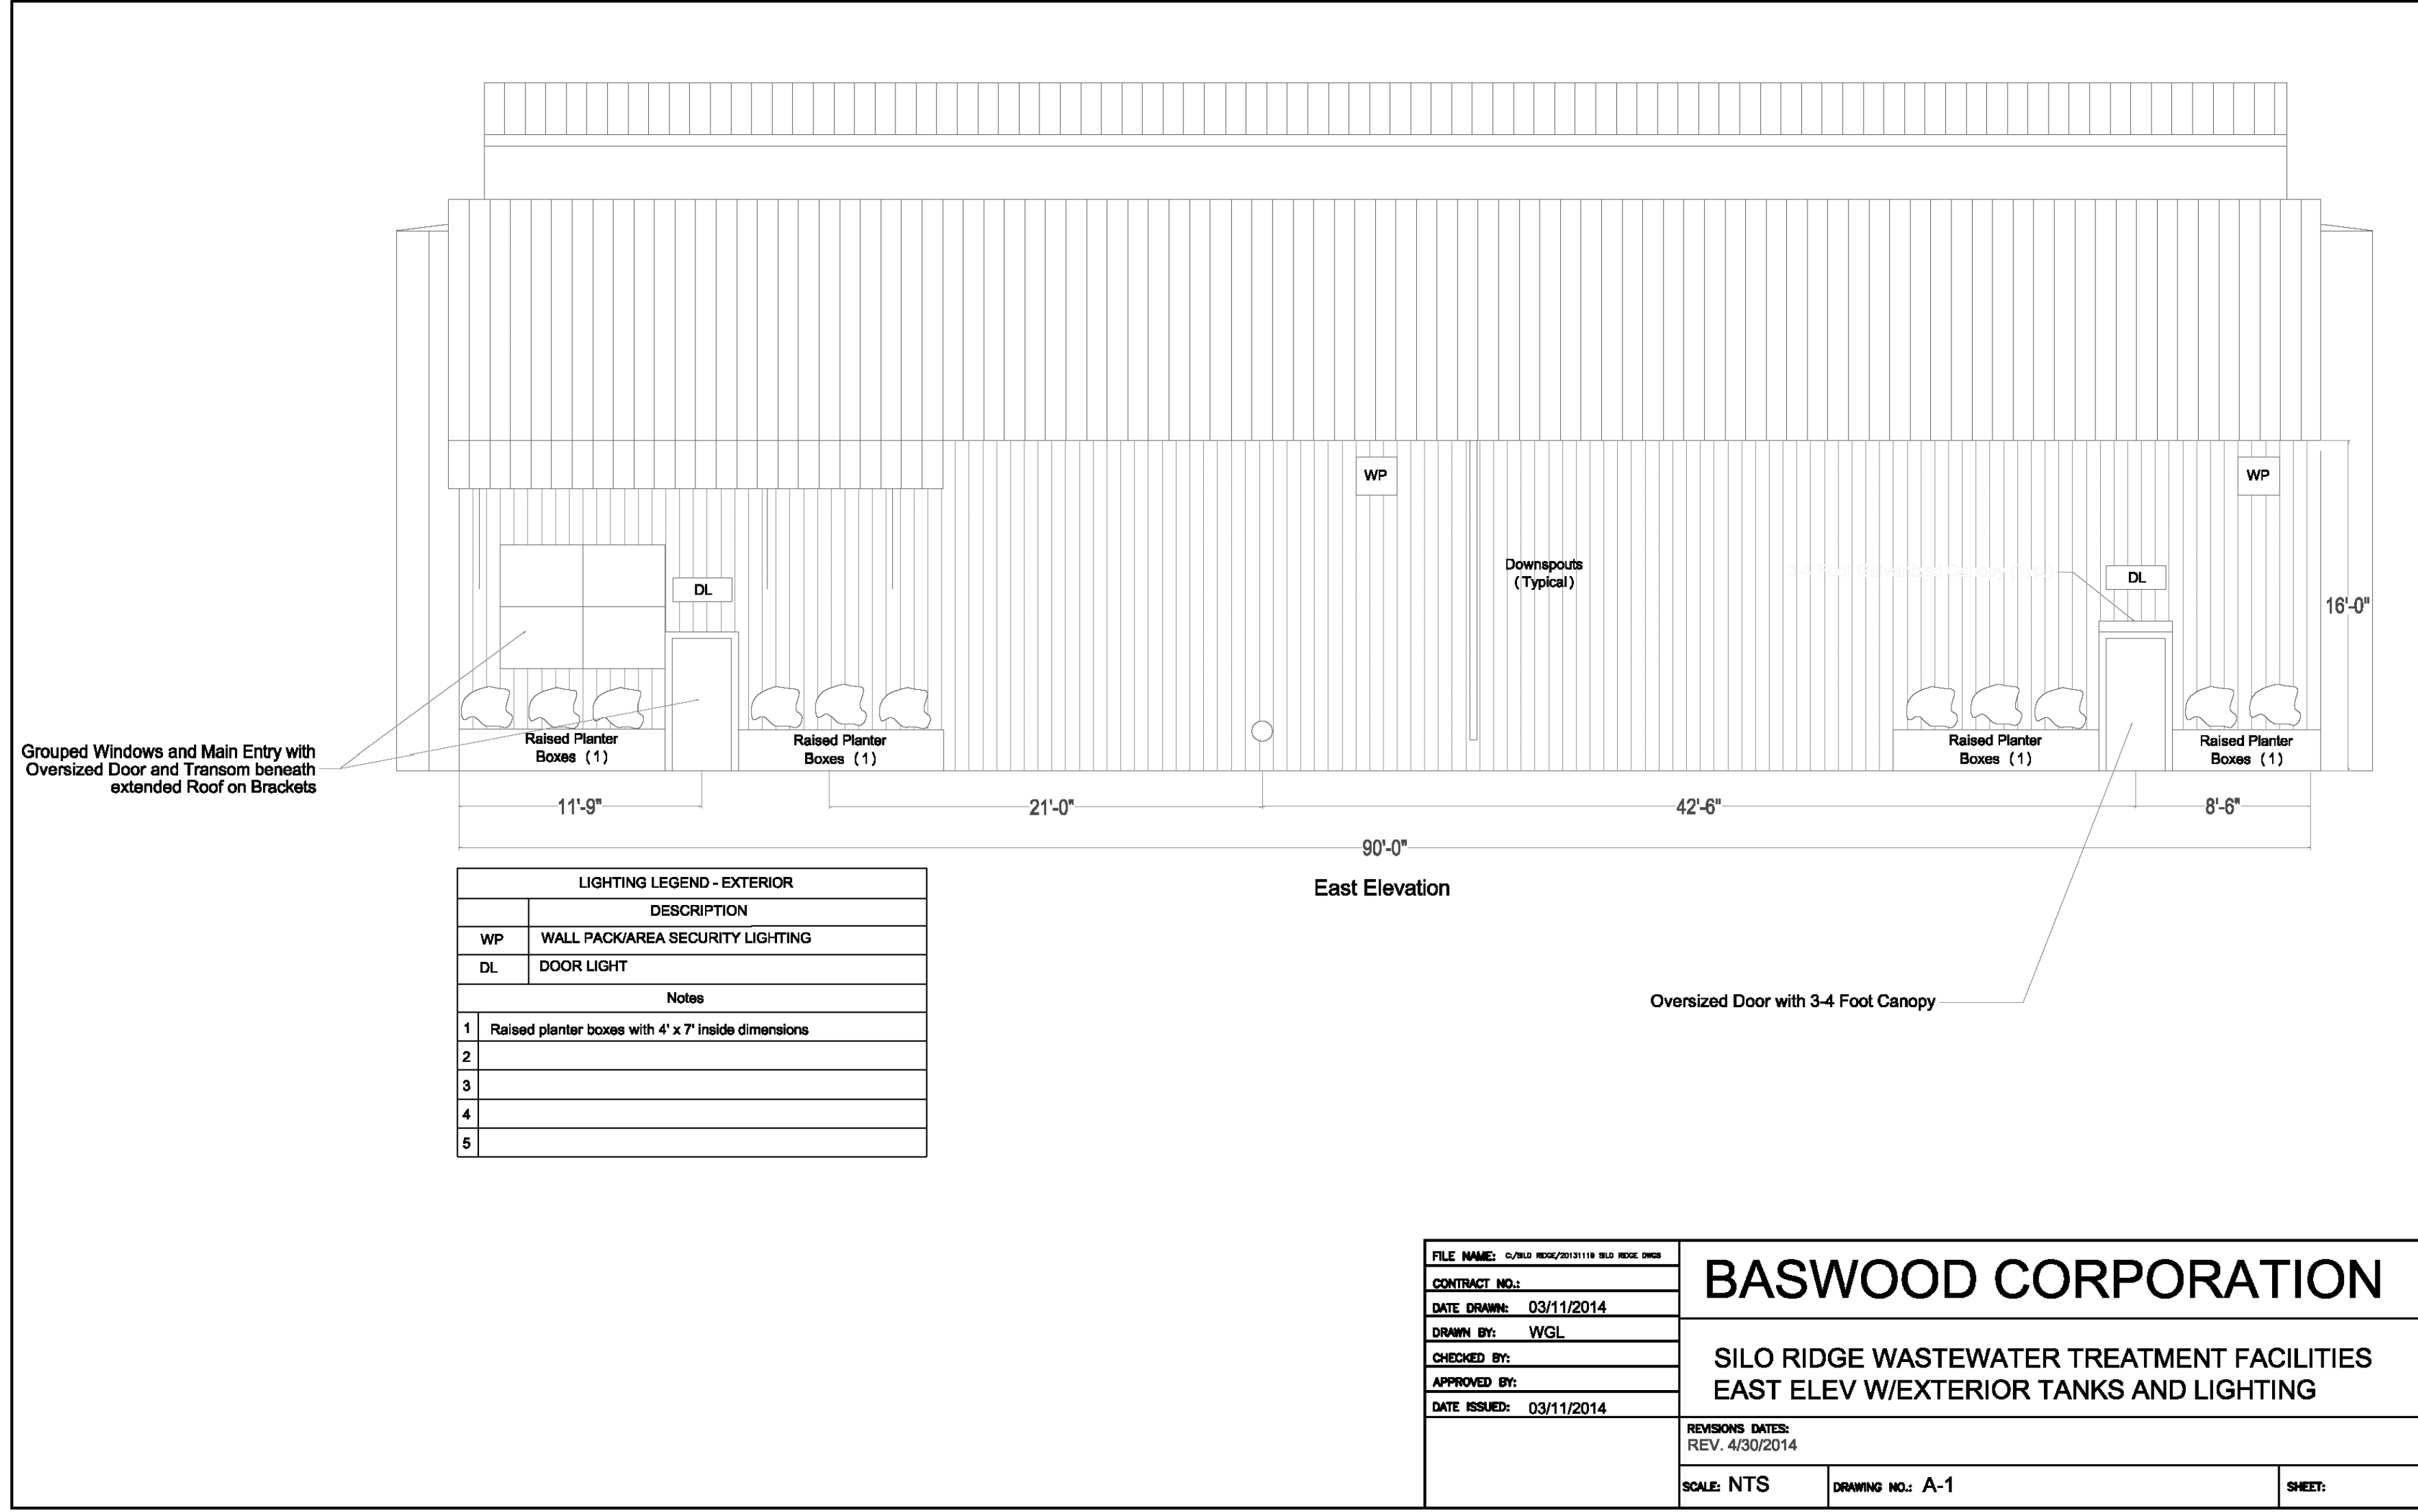

3 SOUTH ELEVATION

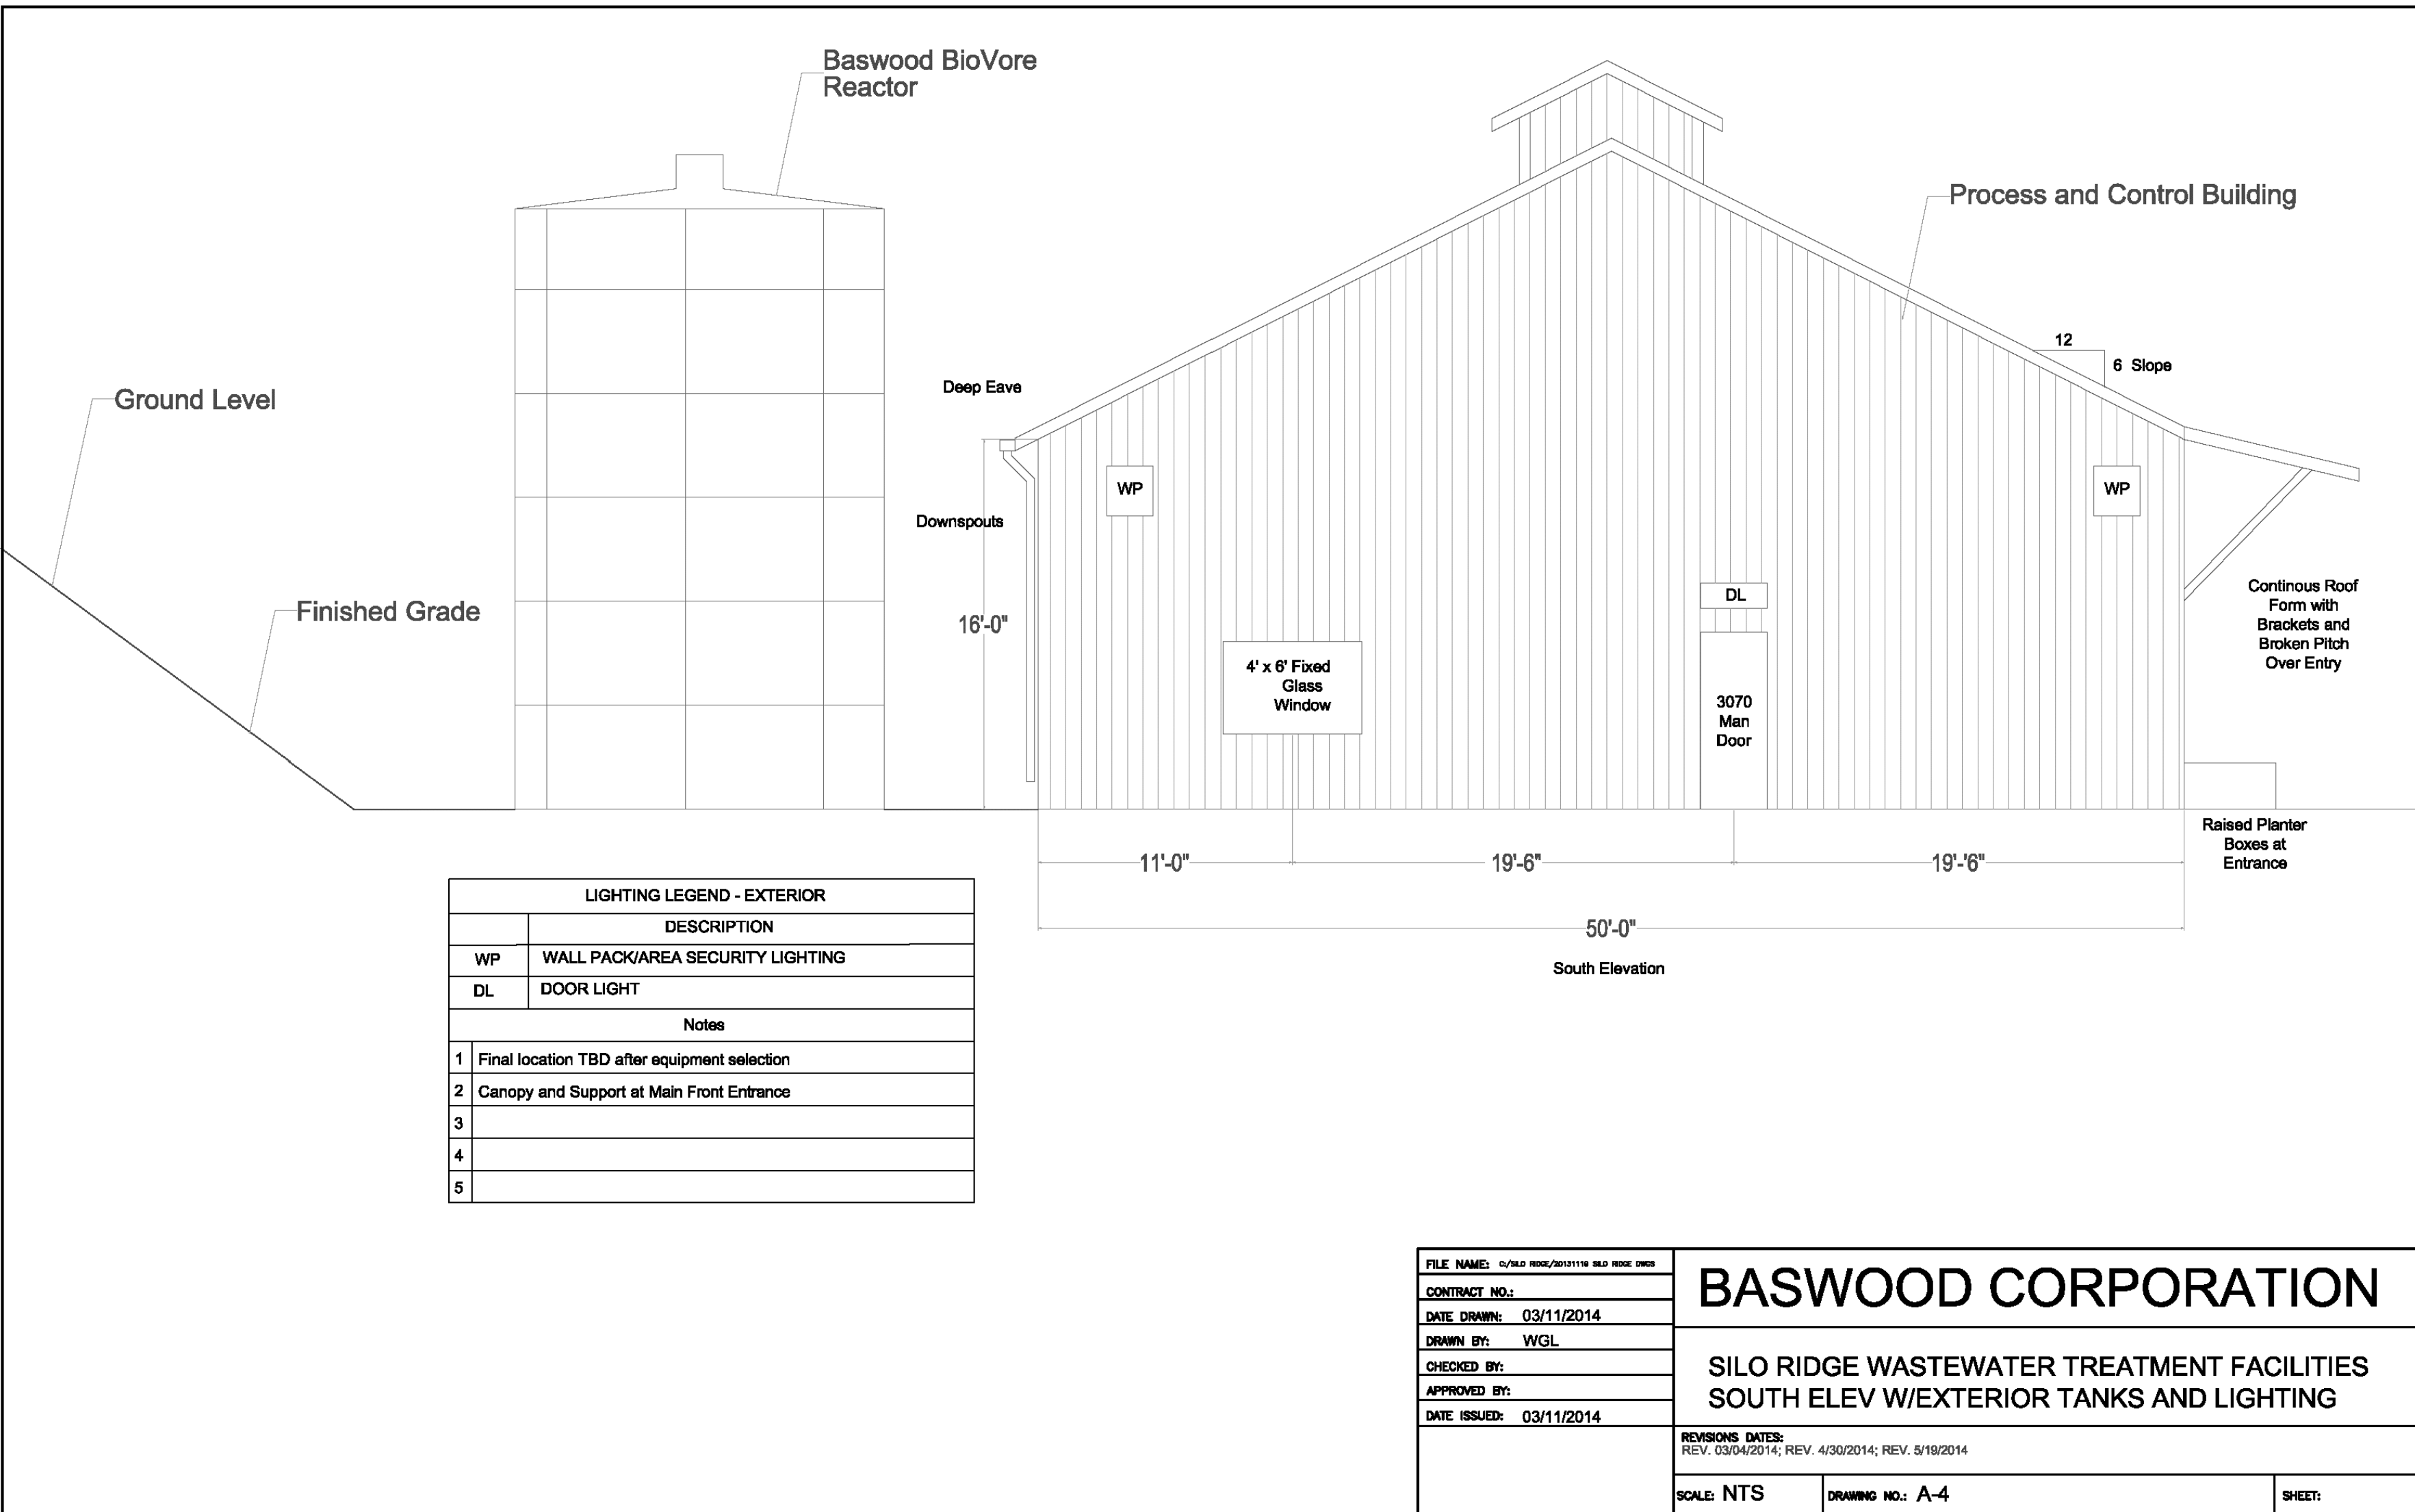

4 WEST ELEVATION

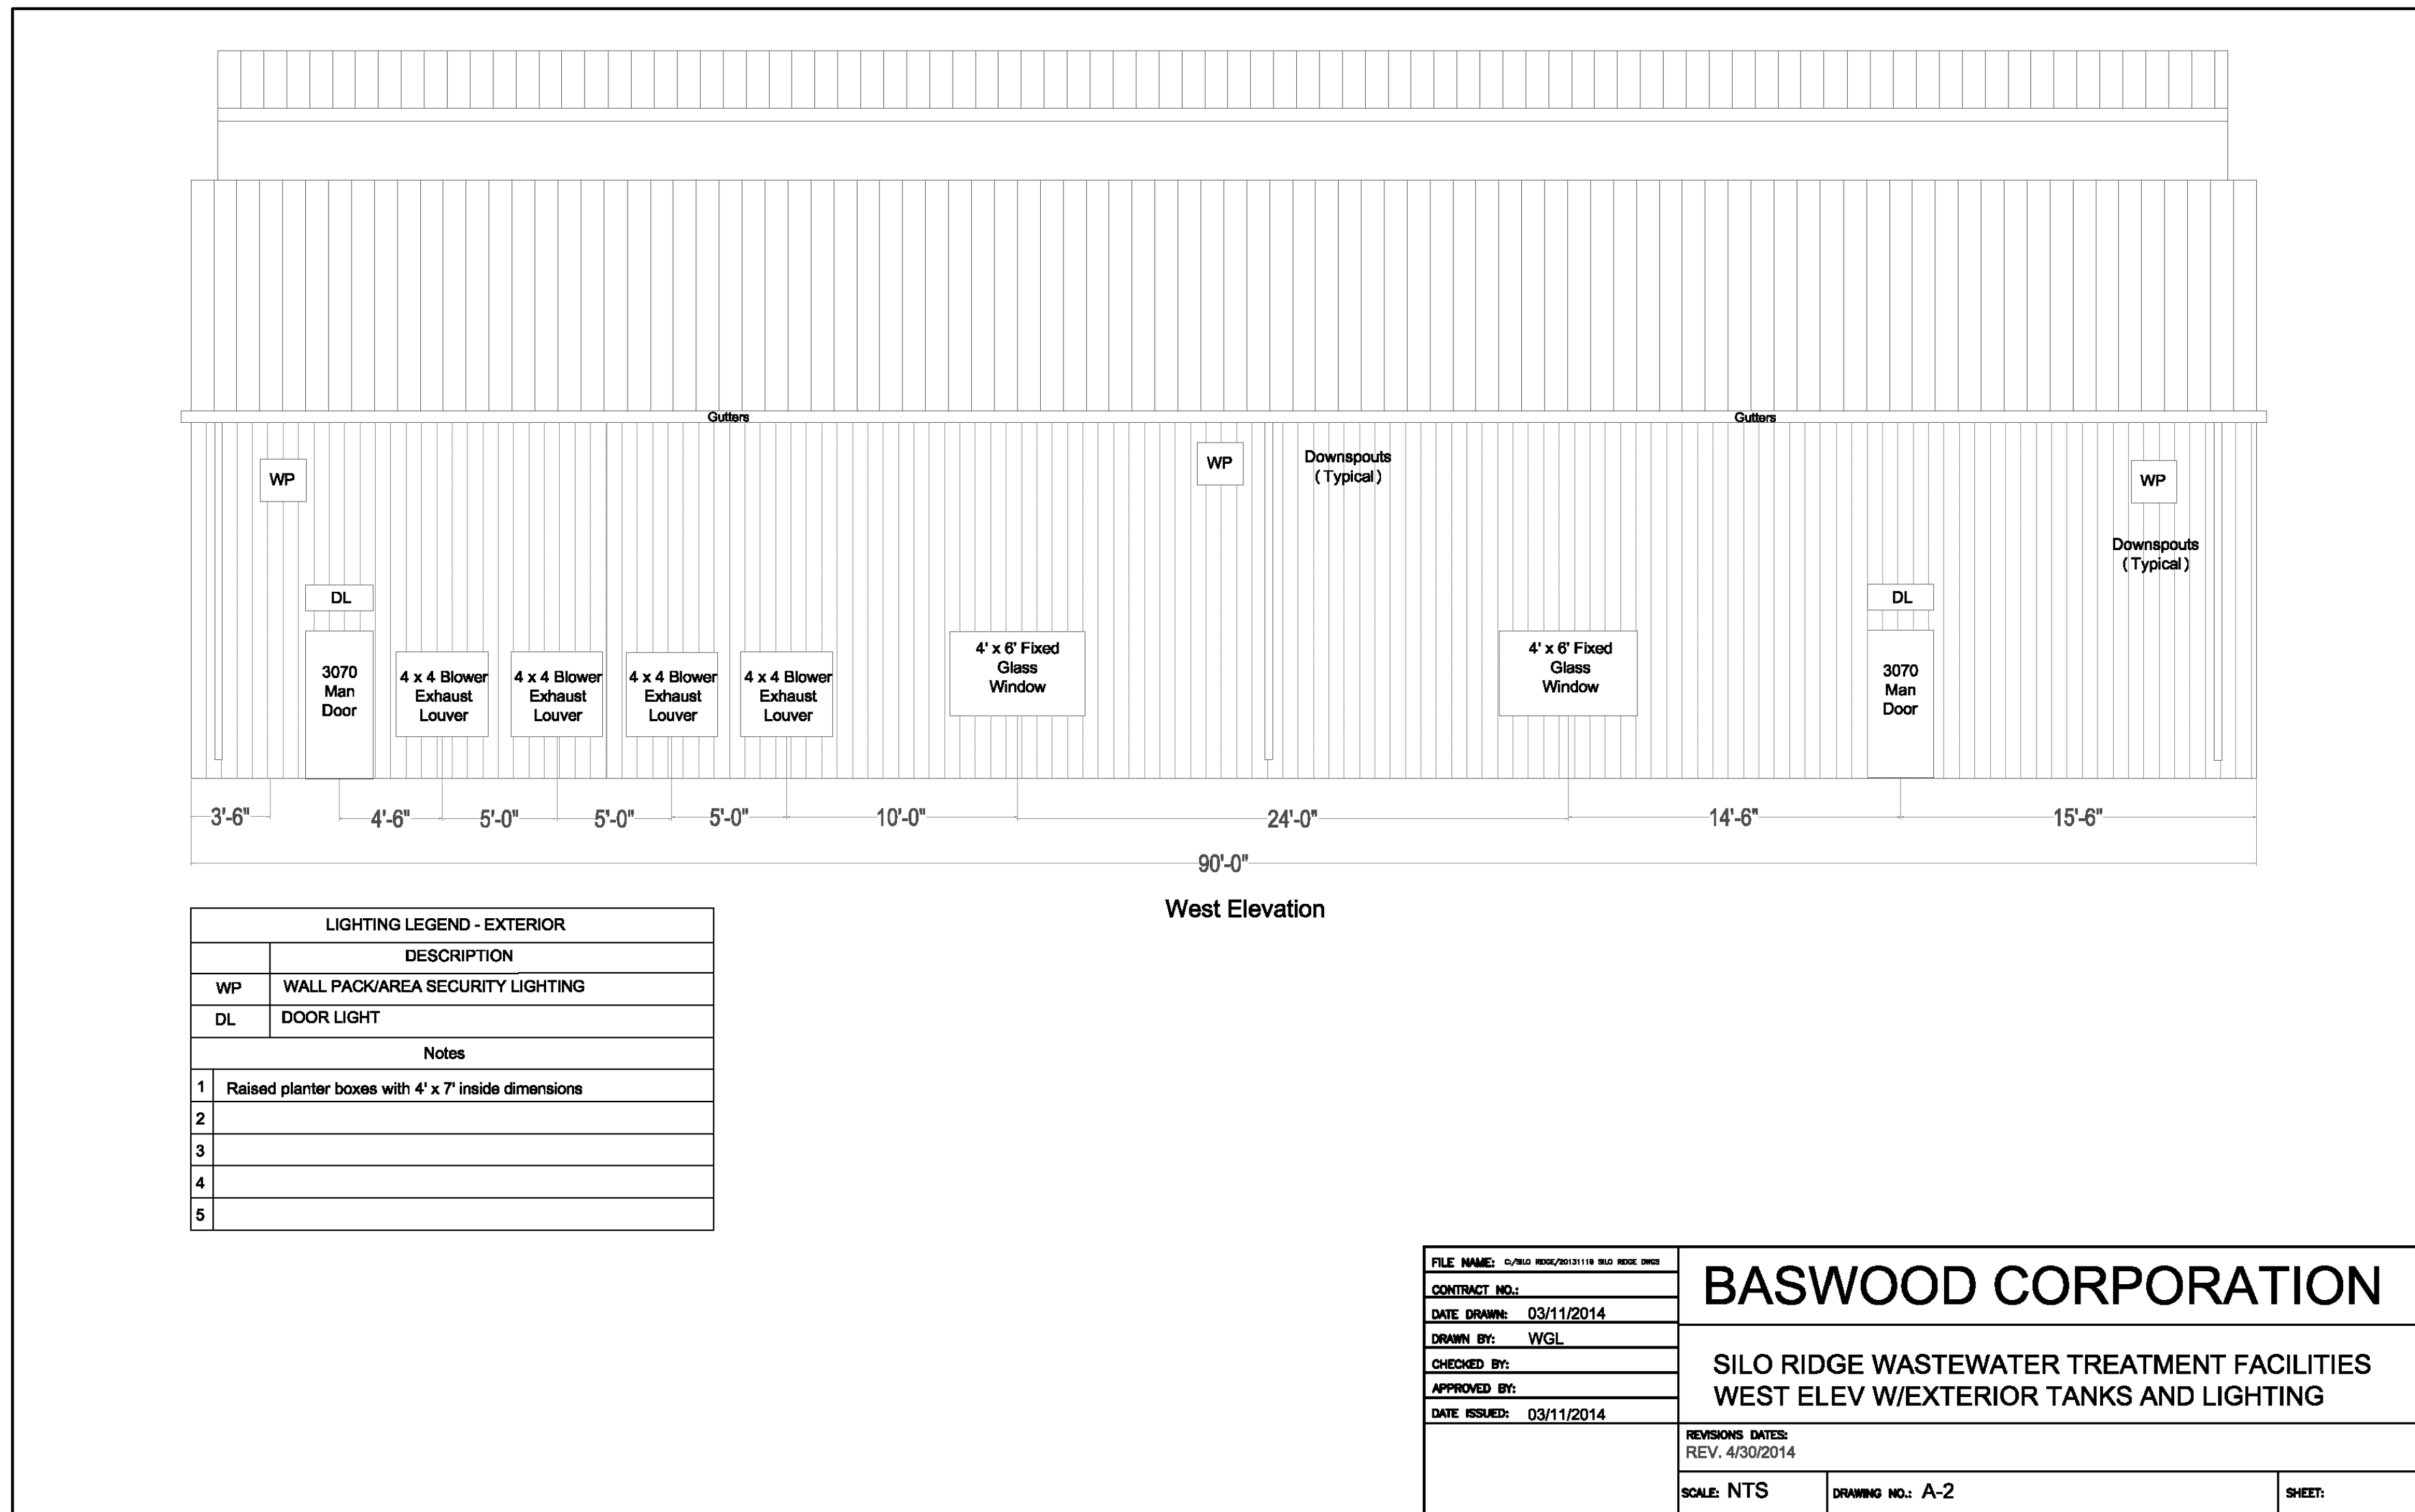

BASWOOD CORPORATION

SILO RIDGE
PHASE 1 SITE PLAN SUBMISSION
Armenia, New York
Dutchess County

SCALE: VALUE
NOTE: THIS DRAWING IS NOT TO BE USED FOR CONSTRUCTION OR FOR ANY OTHER PURPOSES WITHOUT THE WRITTEN PERMISSION OF BASWOOD CORPORATION. DIMENSIONS ARE GIVEN IN FEET AND INCHES. DIMENSIONS ARE NOT TO SCALE. DIMENSIONS ARE NOT TO BE USED FOR CONSTRUCTION OR FOR ANY OTHER PURPOSES WITHOUT THE WRITTEN PERMISSION OF BASWOOD CORPORATION.

REVISIONS

NO DATE ISSUE

06/19/2014 SITE PLAN REV

WASTEWATER TREATMENT
FACILITIES ELEVATIONS

PROJECT #:



12-507

DRAWN BY:

CHECKED BY:

DRAWING NO:

A3.16

  

**SILO RIDGE
PHASE 1 SITE PLAN SUBMISSION**
Amenia, New York
Dutchess County

D A T E	I S S U E
06/19/2014	SITE PLAN REV

R E V I S I O N S		
NO	DATE	ISSUE

TITLE: WATER TREATMENT BUILDING ELEVATIONS

PROJECT # :	12-507
-------------	--------

DRAWN BY :

DRAWING NO:

A3.17

WINDOW AND DOOR SCHEDULE:

WINDOWS: MARVIN WOODFALRY SERIES WITH PRAIRIE INTEGRITY LITE CUTS

① ITD#080 (QUINTS FACTORY MULLED) R.O. = 5'11" 1/2" W X 5'0"

② ITD#080 R.O. = 5'0" W X 5'0"

DOORS:

③ PEACHTREE SMOOTH FIBERGLASS DOOR UNIT
30" X 80" 9" R.F. WITH PRAIRIE 7" GRILLS BETWEEN GLASS
SIDE LITE 1/3" X 4'8" 5" R.F. WITH PRAIRIE 7" GRILLS BETWEEN GLASS
TRANSOM 4'-6 1/4" WITH PRAIRIE 7" GRILLS BETWEEN GLASS

④ CECO INSULATED STEEL DOOR 4'0" X 7'0" WITH 1/2 GLASS

⑤ CECO INSULATED STEEL DOOR 3'0" X 7'0" WITH 1/2 GLASS