\\VHB\PROJ\WHITEPLAINS\29011.00_APWAN\CAD\LD\PLANSET\MDP\29011.00-MDP_GP1-2_GRADING

Saved Thursday, August 07, 2014 2:39:28 PM DROSENBERG Plotted Wednesday, August 13, 2014 11:31:31 AM Rosenberg, David

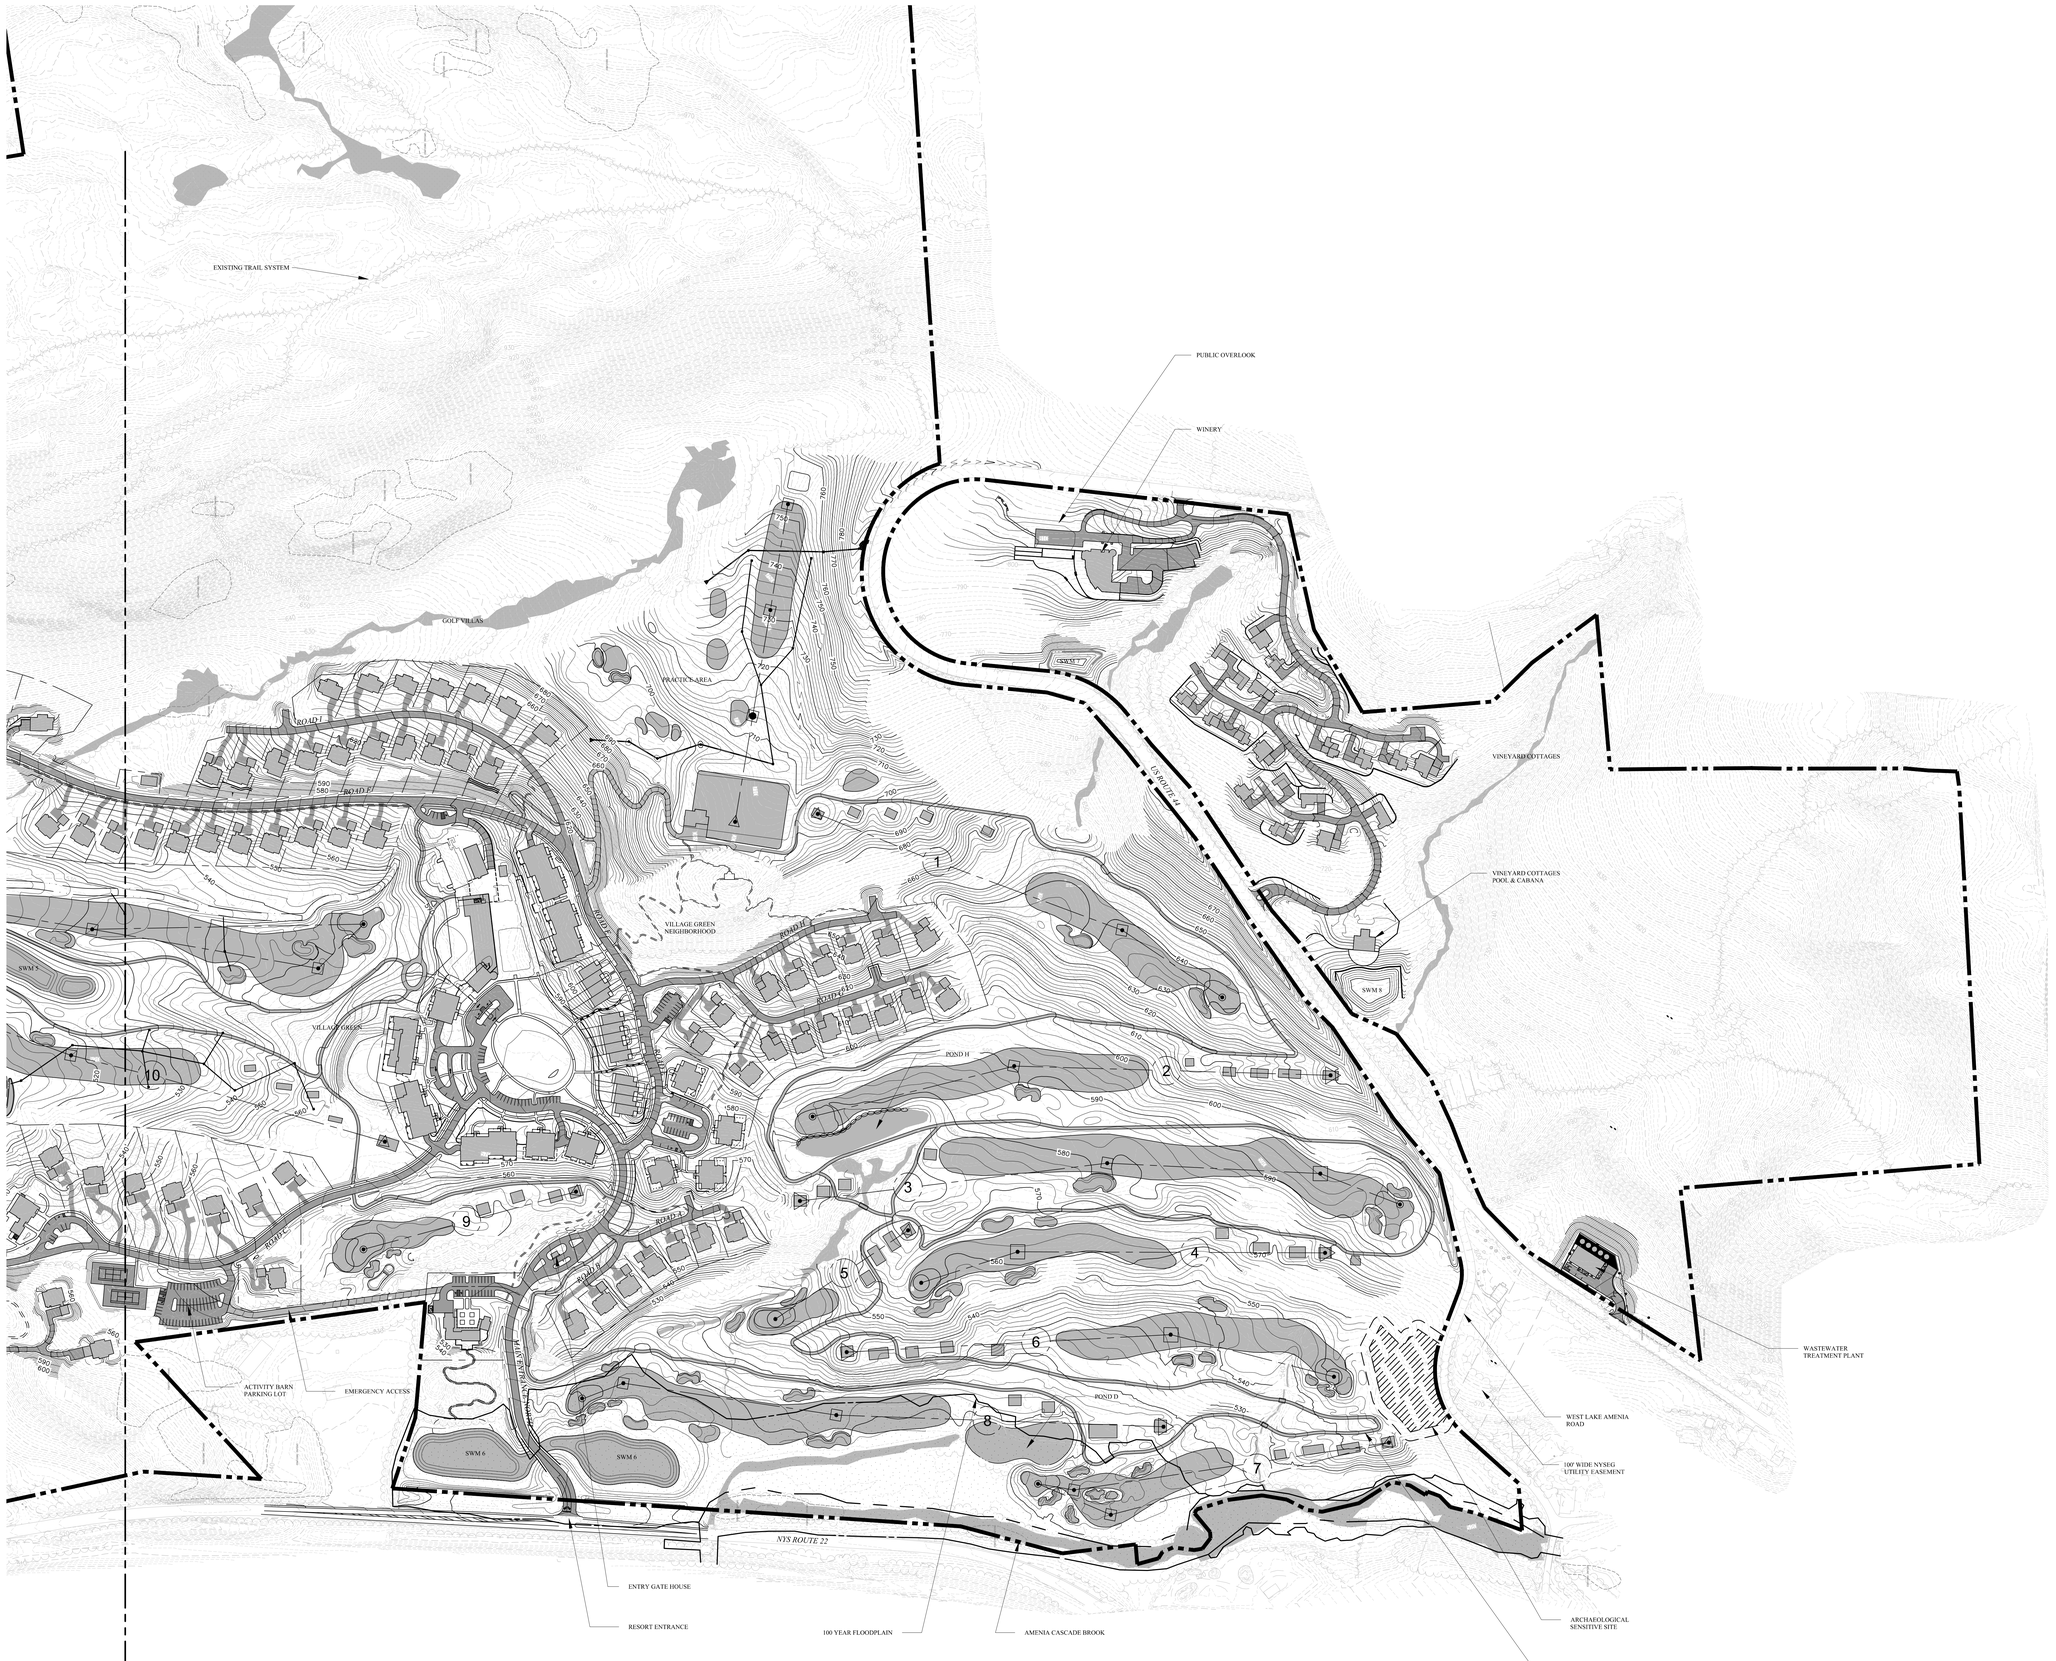

Notes:

1. ALL WORK OUTSIDE THE PROPOSED EASEMENT SHALL BE COORDINATED WITH AND PERMITTED BY THE OWNER.

OWNER:
Silo Ridge Ventures, LLC
5021 Route 44
Amenia, New York 12501
845.373.8020

ARCHITECTS, PLANNERS, LANDSCAPE ARCHITECTS:
HART | HOWERTON
10 East 40th Street New York, NY 10016
Tel: 212 683 5631 Fax: 212 481 3768
E-mail: NY@harthowerton.com

GOLF COURSE DESIGNERS:
FAZIO DESIGN
401 N. Main St., Ste. 400
Hendersonville, North Carolina 28792
828.693.0052 • FAX 828.693.0071

ENVIRONMENTAL PLANNING & CIVIL ENGINEERING:
VHB
Engineering, Surveying & Landscape Architecture, PC
Planning
Transportation
Land Development
Environmental Services
50 Main Street, Suite 360
White Plains, New York 10606
914.467.6600 • FAX 914.761.3759

WASTEWATER AND WATER DESIGN:
CEDARWOOD ENGINEERING SERVICES, PLLC
CIVIL & ENVIRONMENTAL ENGINEERING
8-12 Dietz St., Suite 303
Oneonta, NY 607.432.8073
248 Main St., PO Box 203
North Creek, NY 518.251.5160

PROJECT SURVEYOR:
Kirk K. Horton, Land Surveyor
NYS License No. 049954
9 Broadway
Amenia, New York 12501
845.373.7809

KEY MAP:

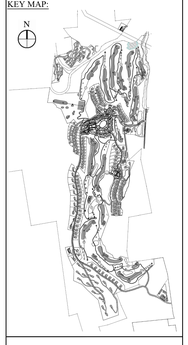

N

150 0 150 300
SCALE IN FEET

No.	Revision	Date	Appvd
2	PER TOWN COMMENTS	8/11/14	AID
1	PER TOWN COMMENTS	6/19/14	AID

Designed by JC | Drawn by CMG | Checked by MWJ
CAD checked by MB | Approved by ACD
Scale As Shown | Date March 3, 2014

Project Title
Silo Ridge
Resort Community
Master Development Plan
4651 Route 22
Amenia, New York

Issued for
Amended Special Use Permit/
Master Development Plan
Approval
Not Issued for Construction

Drawing Title
Grading Plan 1

Drawing Number
GP-1

Sheet 26 of 41

Project Number
29011.00