\\VHB\PROJ\WHITEPLAINS\29011.00_APWAN\CAD\LD\PLANSET\PHASE 1 SITE PLANS\29011.00-P1_LM
Saved Thursday, February 27, 2014 3:42:19 PM DROSENBERG Plotted Thursday, February 27, 2014 4:30:17 PM Rosenberg, David

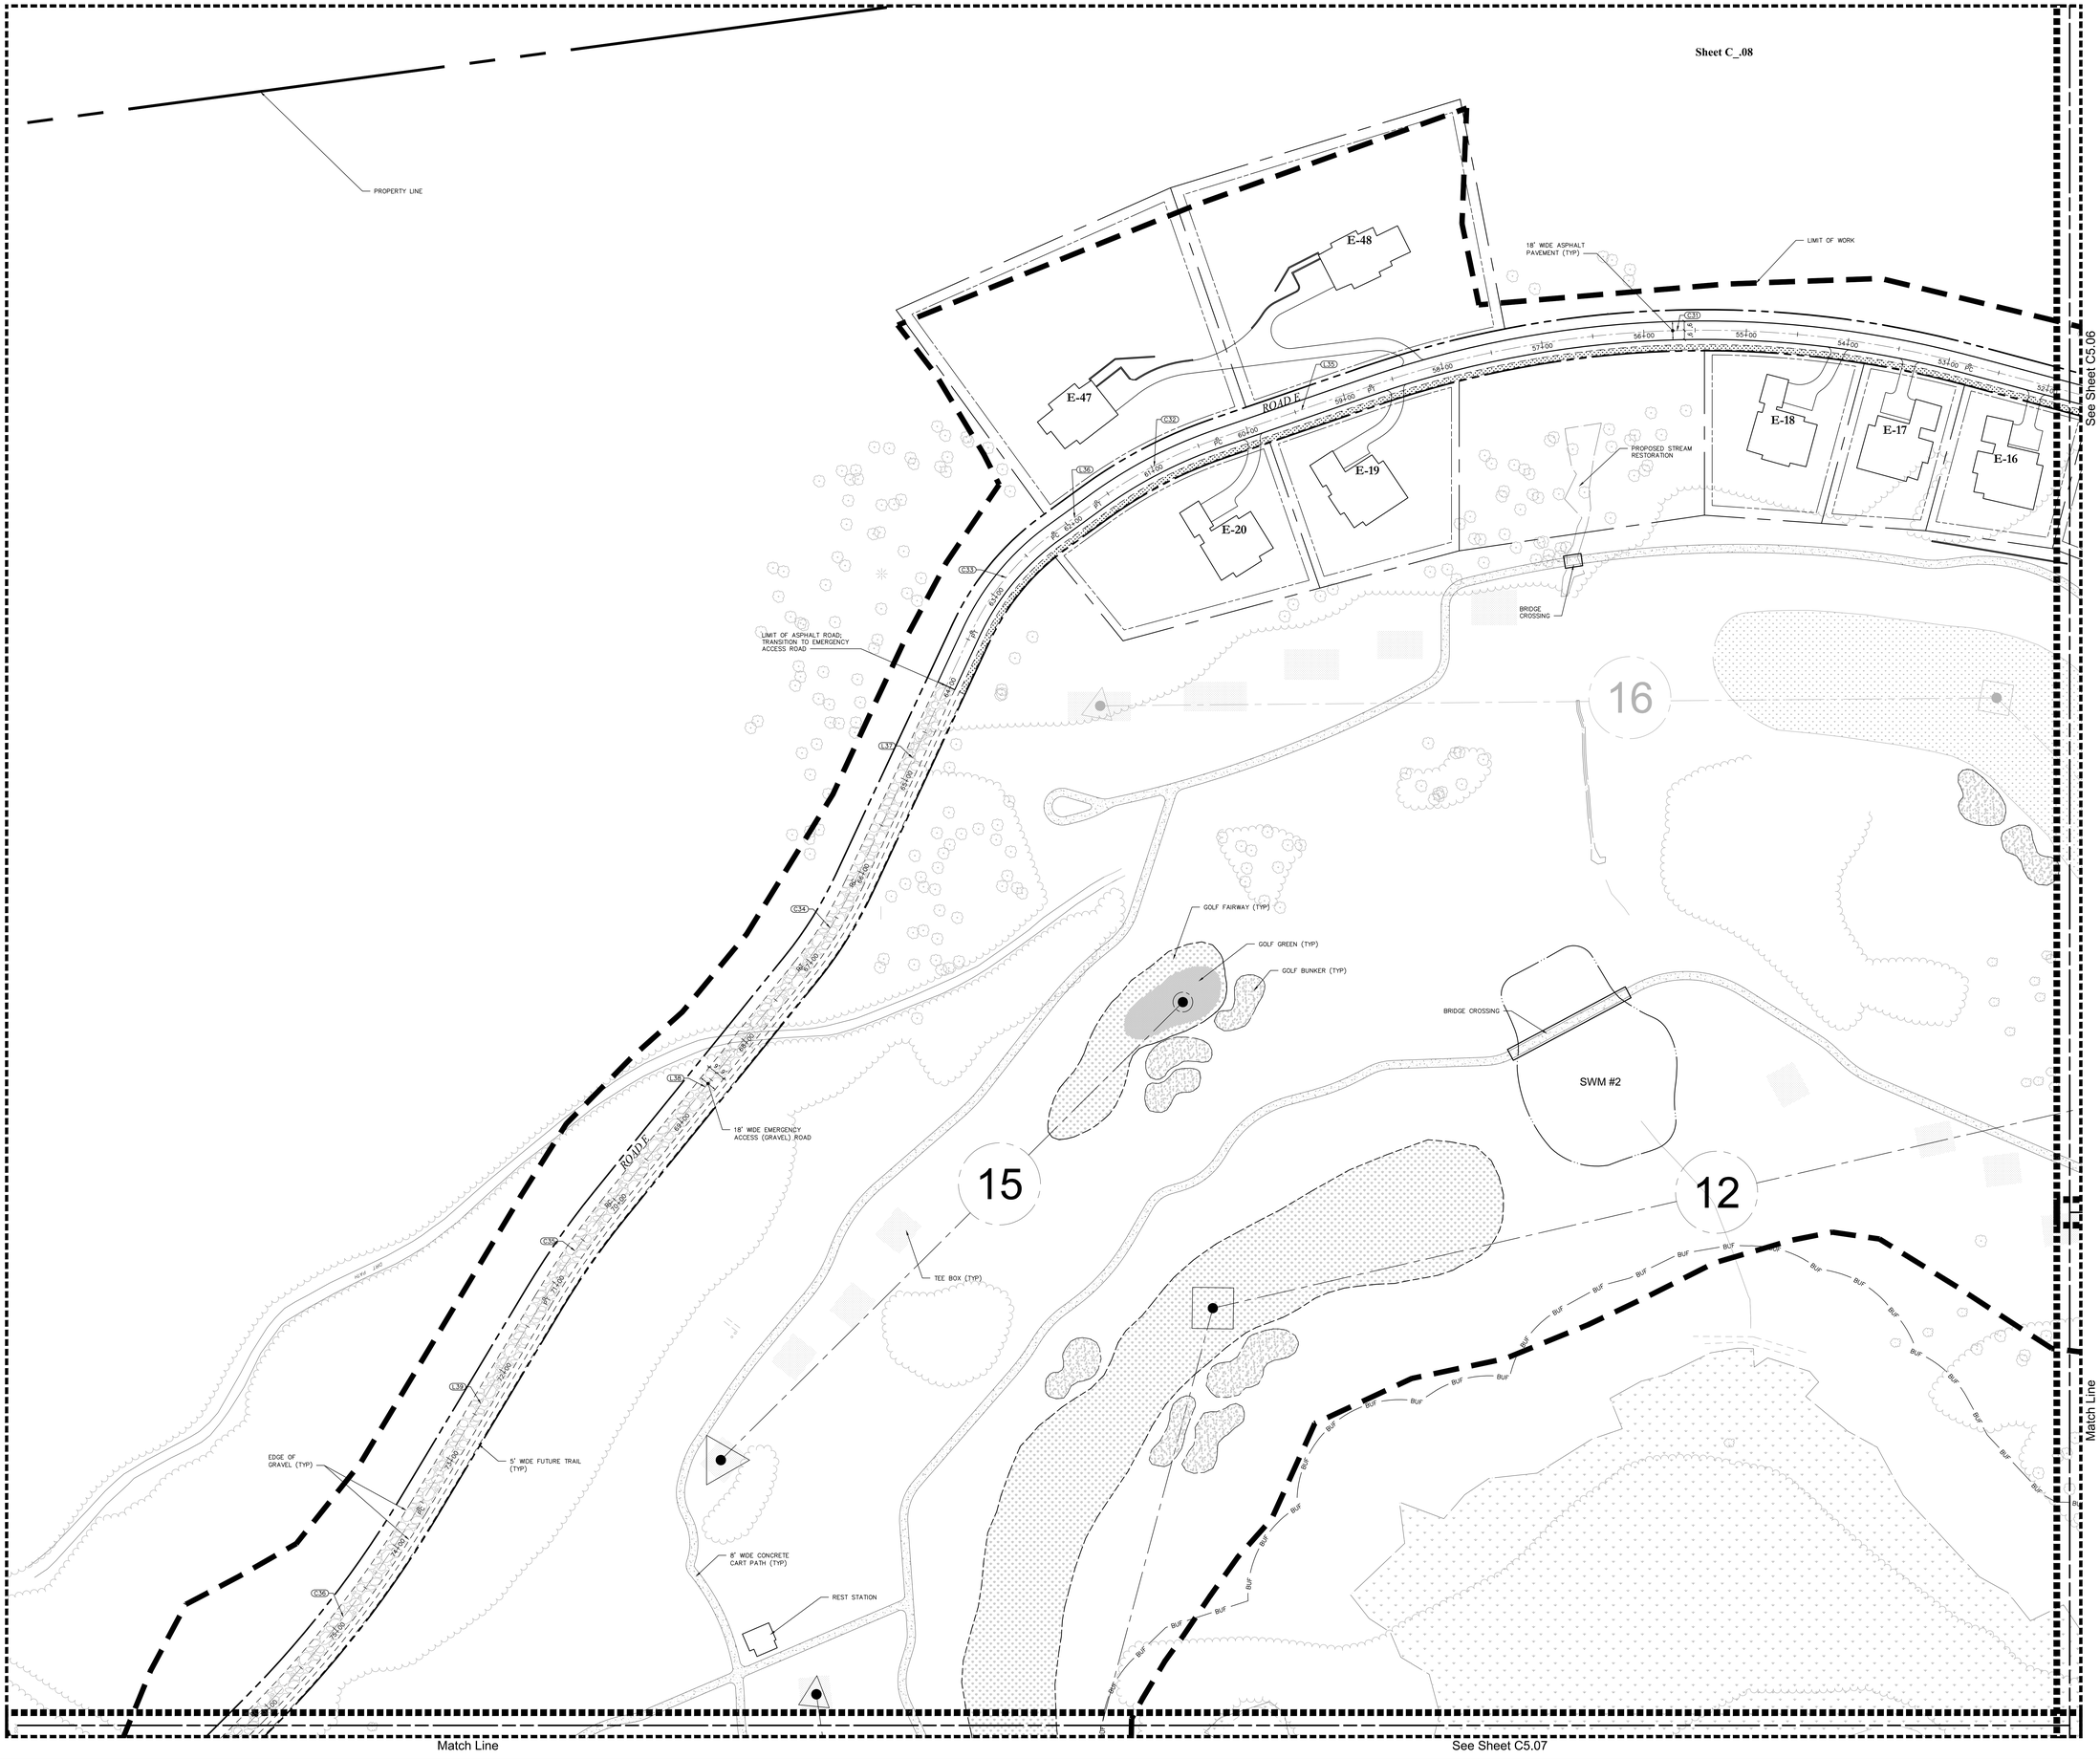


OWNER:
**Silo Ridge Ventures, LLC**
5021 Route 44
Amenia, New York 12501
845.373.8020

ARCHITECTS, PLANNERS, LANDSCAPE ARCHITECTS:
HART | HOWERTON
10 East 40th Street New York, NY 10016
Tel: 212.683.5631 Fax: 212.481.3768
E-mail: NY@harthowerton.com

GOLF COURSE DESIGNERS:
FAZIO DESIGN
401 N. Main St., Ste. 400
Hendersonville, North Carolina 28792
828.693.0052 • FAX 828.693.0071

ENVIRONMENTAL PLANNING & CIVIL ENGINEERING:
VHB
*Engineering, Surveying & Landscape Architecture, PC*
Planning
Transportation
Land Development
Environmental Services
50 Main Street, Suite 360
White Plains, New York 10606
914.467.6600 • FAX 914.761.3759

WASTEWATER AND WATER DESIGN:
*CEDARWOOD ENGINEERING SERVICES, PLLC*
*CIVIL & ENVIRONMENTAL ENGINEERING*
8-12 Dietz St., Suite 303
Oneonta, NY 607.432.8073
248 Main St., PO Box 203
North Creek, NY 518.251.5160

PROJECT SURVEYOR:
**Kirk K. Horton, Land Surveyor**
NYS License No. 049954
9 Broadway
Amenia, New York 12501
845.373.7809

KEY MAP:

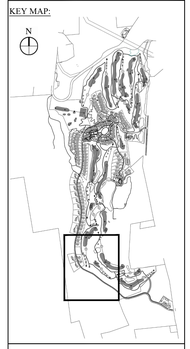


N
50 0 50 100
SCALE IN FEET

| No. | Revision | Date | Appvd |
|---|---|---|---|

Designed by JC | Drawn by CMC | Checked by MWJ
CAD checked by MB | Approved by ACD
Scale As Shown | Date March 3, 2014

Project Title
Silo Ridge
Resort Community

4651 Route 22
Amenia, New York

Issued for
Site Plan - Phase 1

Not Issued for Construction

Drawing Title
Site Layout
Plan 8

Drawing Number
C5.08

Sheet 30 of

Project Number
29011.00