\\VHB\PROJ\WHITEPLAINS\29011.00 APWAN\CAD\LD\PLANSET\PHASE 1 SITE PLANS\29011.00-P1_GD

Saved Thursday, February 27, 2014 1:46:39 PM AMEHTA Plotted Thursday, February 27, 2014 4:40:07 PM Goss, Caitlin

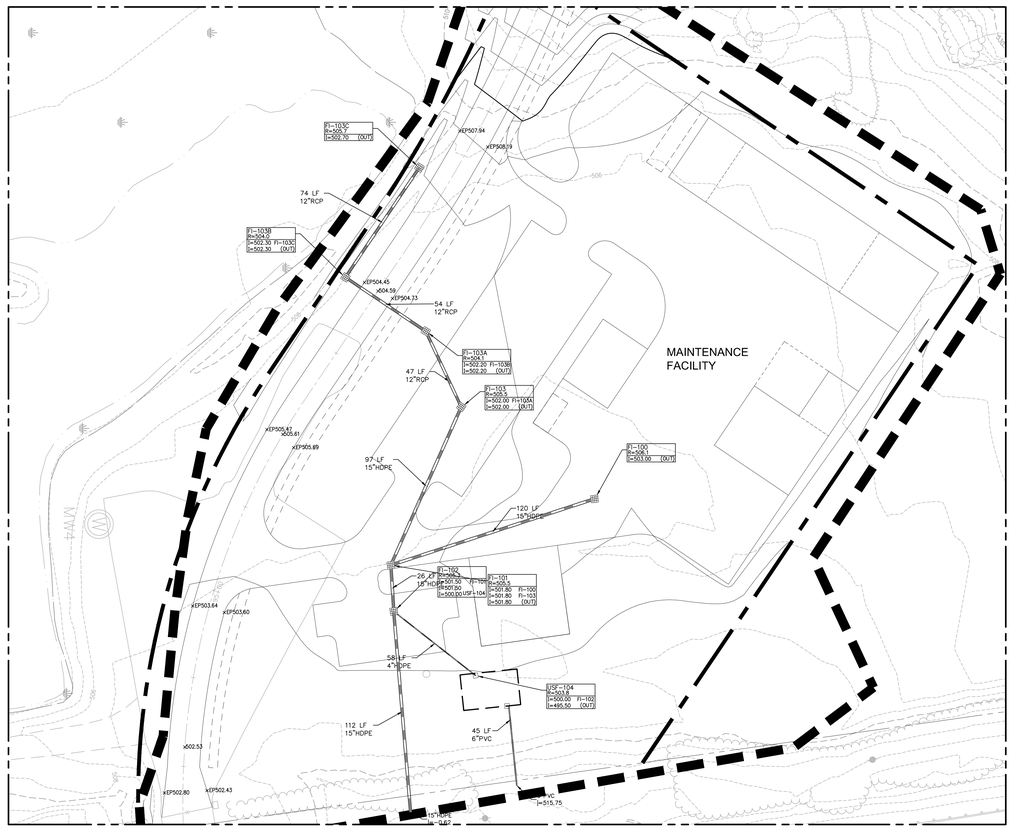


MAINTENANCE FACILITY PLAN

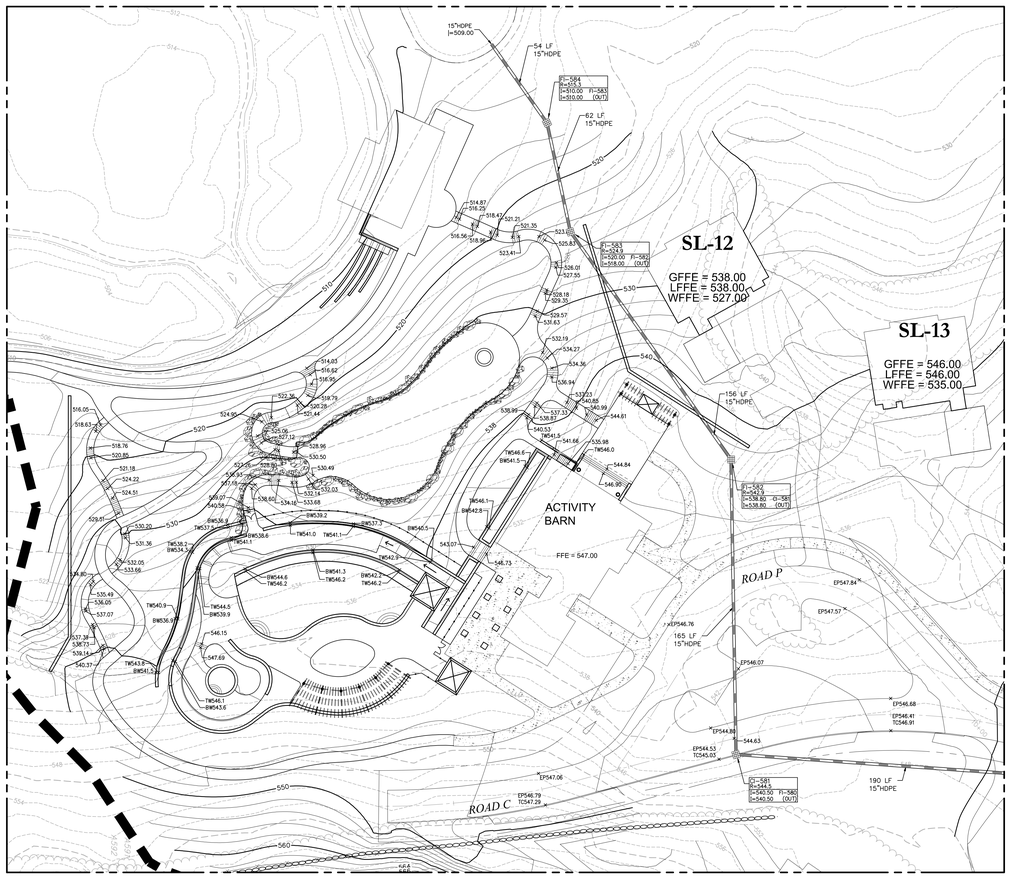


ACTIVITY BARN PLAN

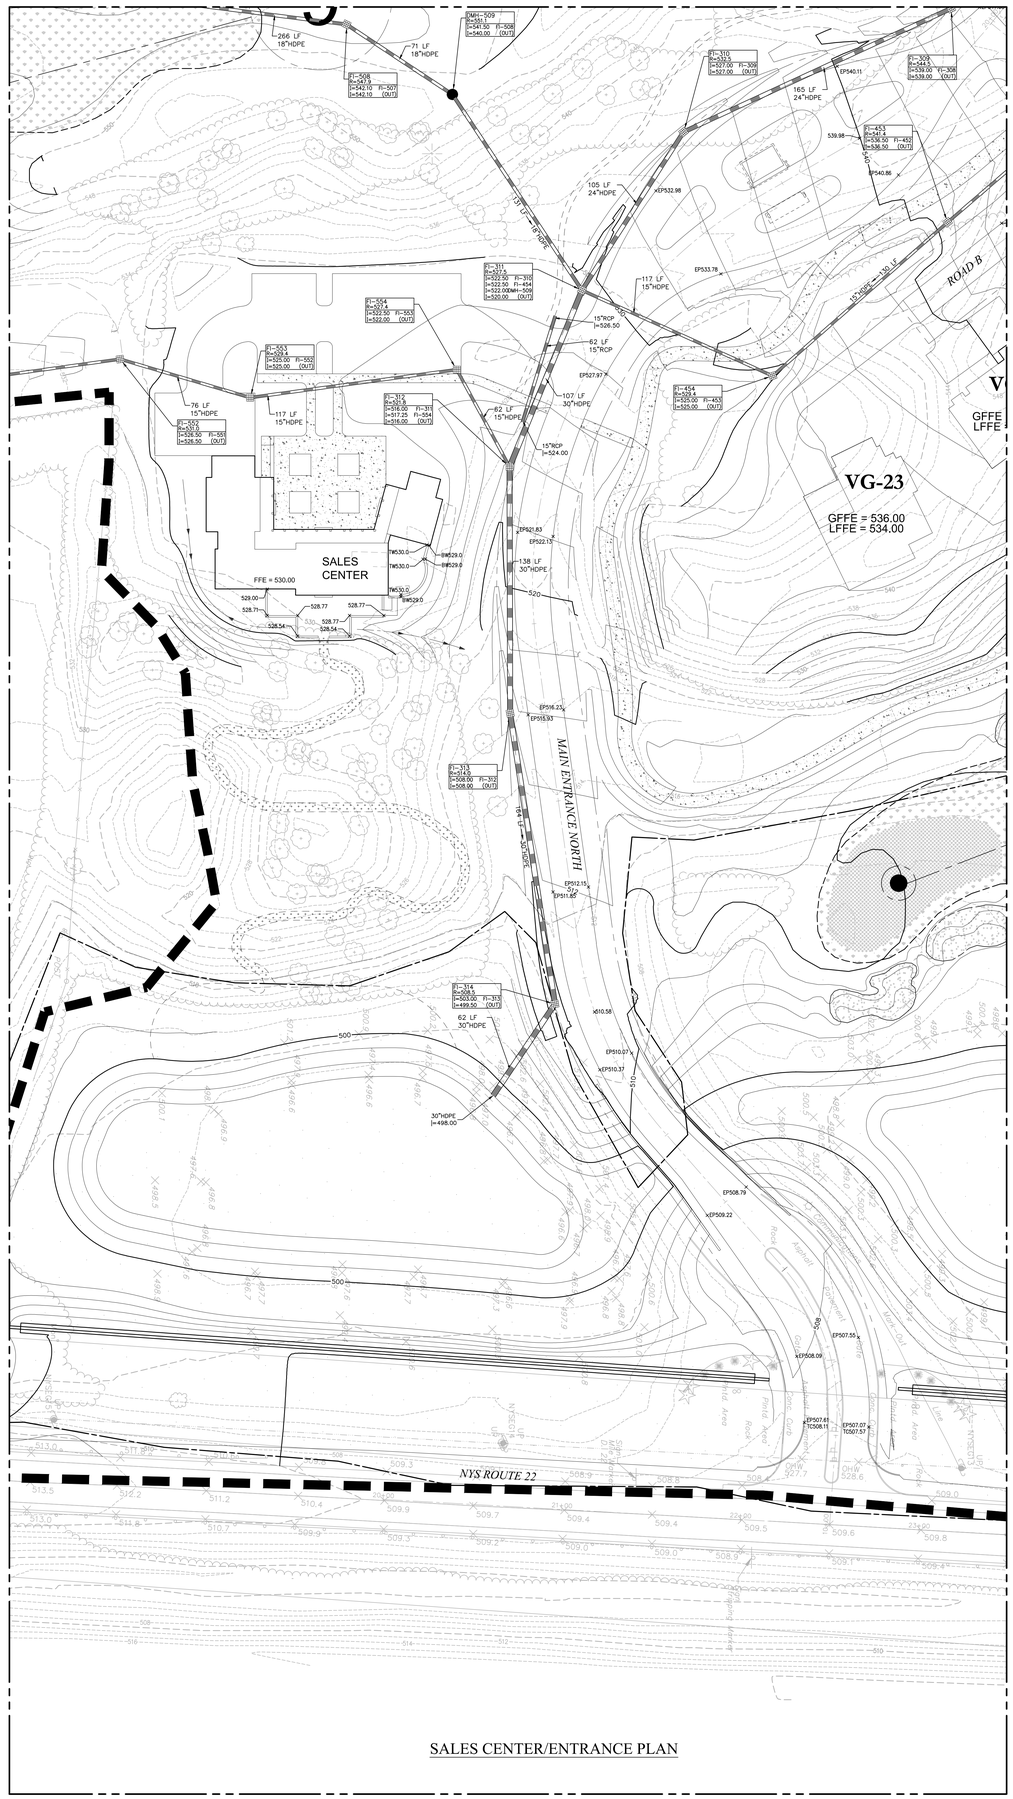


SALES CENTER/ENTRANCE PLAN

OWNER:
**Silo Ridge Ventures, LLC**
5021 Route 44
Amenia, New York 12501
845.373.8020

ARCHITECTS, PLANNERS, LANDSCAPE ARCHITECTS:
HART | HOWERTON
10 East 40th Street New York, NY 10016
Tel: 212 683 5631 Fax: 212 481 3768
E-mail: NY@harthowerton.com

GOLF COURSE DESIGNERS:
FAZIO DESIGN
401 N. Main St., Ste. 400
Hendersonville, North Carolina 28792
828.693.0052 • FAX 828.693.0071

ENVIRONMENTAL PLANNING & CIVIL ENGINEERING:
VHB
*Engineering, Surveying & Landscape Architecture, PC*
Planning
Transportation
Land Development
Environmental Services
50 Main Street, Suite 360
White Plains, New York 10606
914.467.6600 • FAX 914.761.3759

WASTEWATER AND WATER DESIGN:
*CEDARWOOD ENGINEERING SERVICES, PLLC*
*CIVIL& ENVIRONMENTAL ENGINEERING*
8-12 Dietz St., Suite 303
Oneonta, NY 607.432.8073
248 Main St., PO Box 203
North Creek, NY 518.251.5160

PROJECT SURVEYOR:
**Kirk K. Horton, Land Surveyor**
NYS License No. 049954
9 Broadway
Amenia, New York 12501
845.373.7809

KEY MAP:

30 0 30 60
SCALE IN FEET

| No. | Revision | Date | Appvd |
|---|---|---|---|
| | | | |

Designed by JC | Drawn by CMG | Checked by MWJ
CAD checked by MB | Approved by ACD
Scale As Shown | Date March 3, 2014

Project Title
Silo Ridge
Resort Community

4651 Route 22
Amenia, New York

Issued for
Site Plan - Phase 1

Not Issued for Construction

Drawing Title
Grading and
Drainage Plan 10

Drawing Number
C7.10

Sheet of
50

Project Number
29011.00