Saved Thursday, February 27, 2014 2:23:44 PM CGLASS Plotted Thursday, February 27, 2014 2:37:36 PM Glass, Caitlin

Legend

- DIRECTION OF SURFACE WATER FLOW
- DIRECTION OF SEWER WATER FLOW
- GRAVITY SEWER SYSTEM WITH SEWER MANHOLES
- SANITARY SEWER FORCEMAIN FROM PUMP STATIONS TO WWTP
- LOW PRESSURE SEWER SYSTEM
- PROPOSED PUMP STATION
- TREATED WATER FORCEMAIN FROM WASTEWATER TREATMENT PLANT
- PROPERTY LINE
- PROPOSED LOT LINE ADJUSTMENT
- PROPOSED EASEMENT

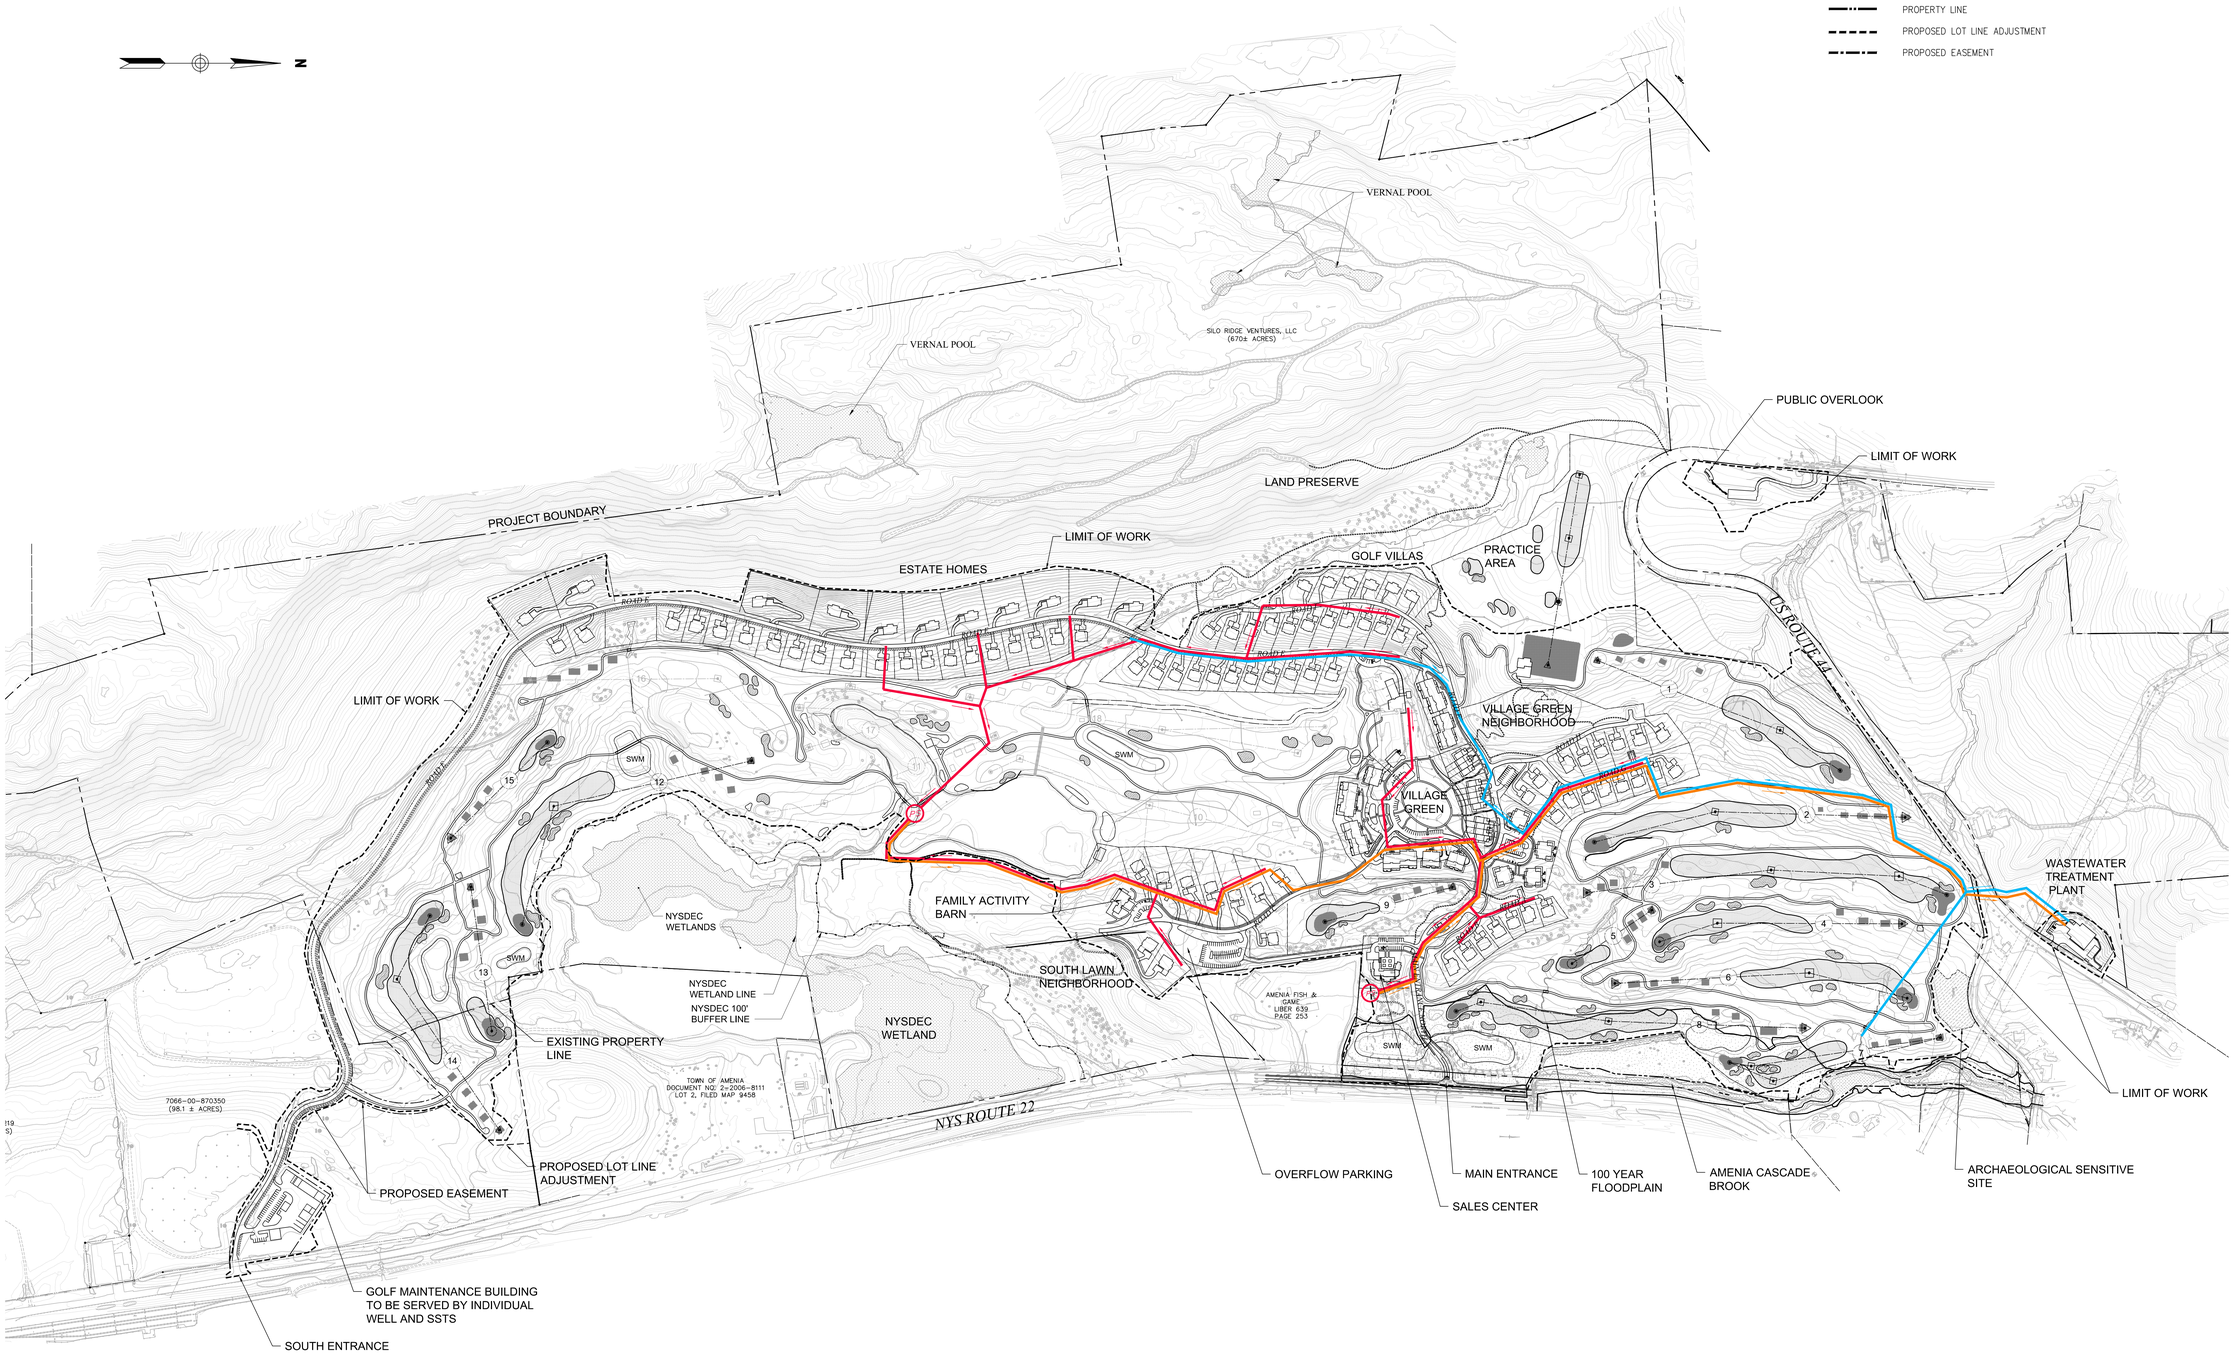

NOTES:

1. SANITARY SEWER SYSTEM SHOWN IN CONCEPTUAL DESIGN. DETAILED DESIGN TO BE PROVIDED BY OTHERS.

OWNER:
Silo Ridge Ventures, LLC
5021 Route 44
Amenia, New York 12501
845.373.8020

ARCHITECTS, PLANNERS, LANDSCAPE ARCHITECTS:
HART | HOWERTON
10 East 40th Street New York, NY 10016
Tel: 212.683.5631 Fax: 212.481.3768
E-mail: NY@harthowerton.com

GOLF COURSE DESIGNERS:
FAZIO DESIGN
401 N. Main St., Ste. 400
Hendersonville, North Carolina 28792
828.693.0052 • FAX 828.693.0071

ENVIRONMENTAL PLANNING & CIVIL ENGINEERING:
VHB
Engineering, Surveying & Landscape Architecture, PC
Planning
Transportation
Land Development
Environmental Services
50 Main Street, Suite 360
White Plains, New York 10606
914.467.6600 • FAX 914.761.3759

WASTEWATER AND WATER DESIGN:
CEDARWOOD ENGINEERING SERVICES, PLLC
CIVIL & ENVIRONMENTAL ENGINEERING
8-12 Dietz St., Suite 303
Oneonta, NY 607.432.8073
248 Main St., PO Box 203
North Creek, NY 518.251.5160

PROJECT SURVEYOR:
Kirk K. Horton, Land Surveyor
NYS License No. 049954
9 Broadway
Amenia, New York 12501
845.373.7809

KEY MAP:

No.	Revision	Date	Approv.

Designed by: | Drawn by: | Checked by:
CAD checked by: | Approved by:
Scale: As Shown | Date: March 3, 2014

Project Title
Silo Ridge
Resort Community

4651 Route 22
Amenia, New York

Issued for
Site Plan - Phase 1

Not Issued for Construction

Drawing Title
Overall Sanitary
Sewer System

Drawing Number
C10.00

Sheet of 59

Project Number
29011.00

29011.00-P1-SEWER.DWG