Saved: Thursday, February 27, 2014 1:42:38 PM JCHEONG Plotted: Thursday, February 27, 2014 4:39:03 PM Cheong, Jason

SWM #	Contributing Area (ac.)	WQ Provided (ac-ft)
1	32.77	1.01
2	44	3.61
3	See Note 3	
4	See Note 3	
5	39.65	3.09
6	84	7.14
7	1.02	0.03
8	7.4157	0.08
9	1.35	0.13
10	See Note 3	
11	16.24	0.20

Note:
1. Stormwater management practices depicted on this plan are designed for full-build conditions and account for WQv required for project phase 1, 2 & 3.
2. Refer to this project SWPPP for detailed design calculations and supporting data.
3. SWM#3, SWM#4 &SWM#10 are for water quantity control for the project. They do not provide water quality.
4. SWM#11 (wet swale) constructed during the golf improvement project included water quality for south lawn development.

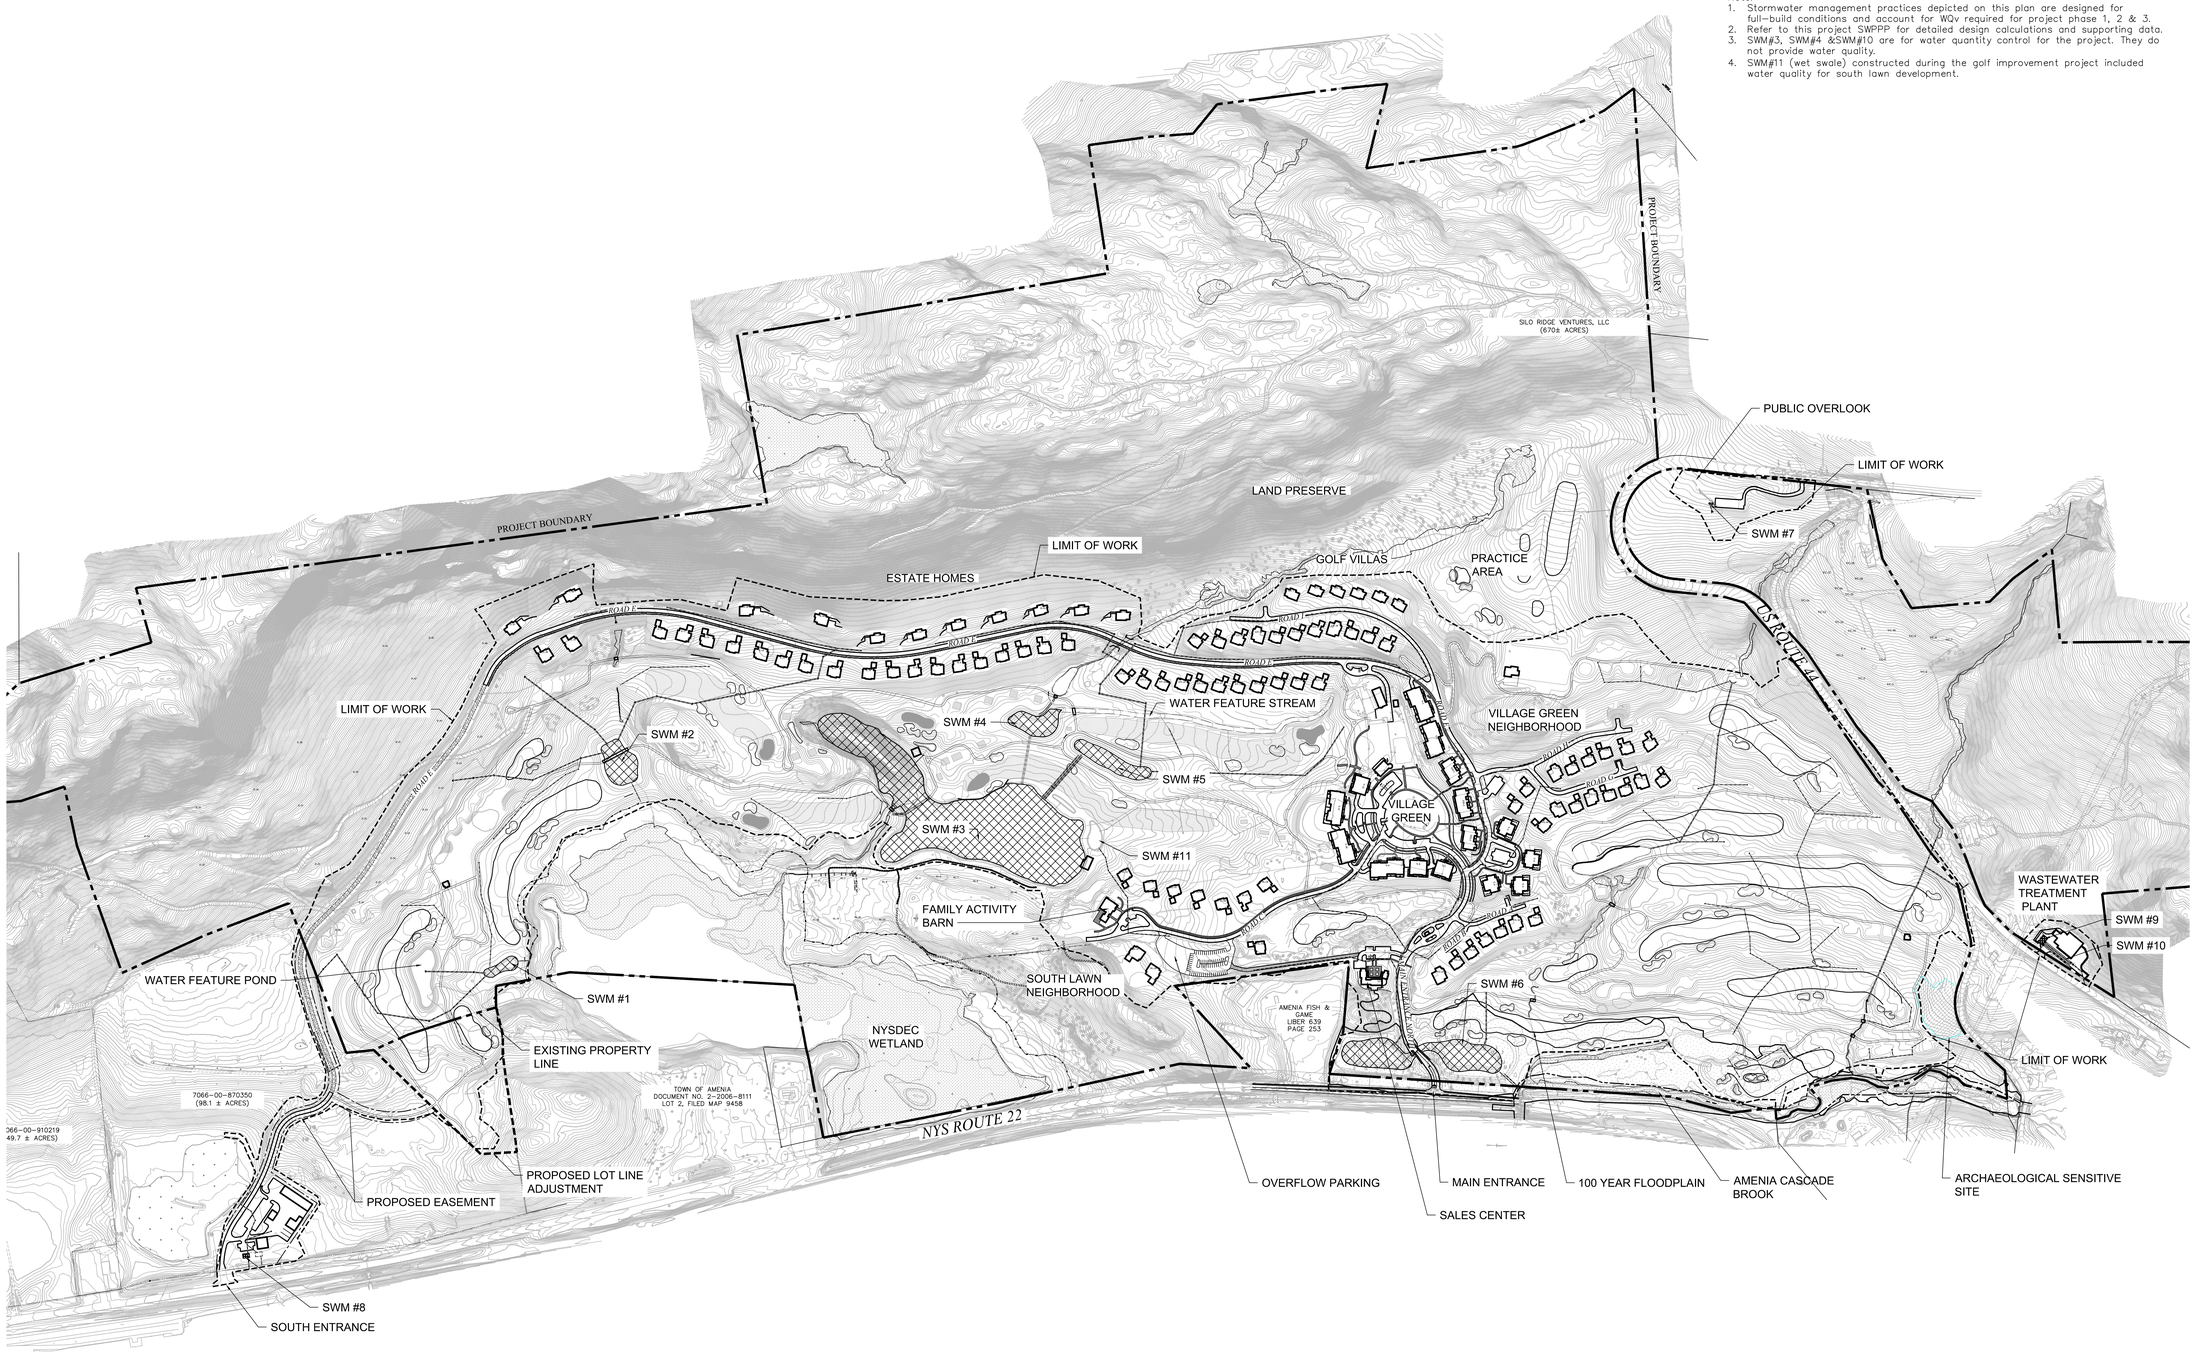

OWNER:
Silo Ridge Ventures, LLC
5021 Route 44
Amenia, New York 12501
845.373.8020

ARCHITECTS, PLANNERS, LANDSCAPE ARCHITECTS:
HART | HOWERTON
10 East 40th Street New York, NY 10016
Tel: 212.683.5631 Fax: 212.481.3768
E-mail: NY@harthowerton.com

GOLF COURSE DESIGNERS:
FAZIO DESIGN
401 N. Main St., Ste. 400
Hendersonville, North Carolina 28792
828.693.0052 • FAX 828.693.0071

ENVIRONMENTAL PLANNING & CIVIL ENGINEERING:
VHB
Engineering, Surveying & Landscape Architecture, PC
Planning
Transportation
Land Development
Environmental Services
50 Main Street, Suite 360
White Plains, New York 10606
914.467.6600 • FAX 914.761.3759

WASTEWATER AND WATER DESIGN:
CEDARWOOD ENGINEERING SERVICES, PLLC
CIVIL & ENVIRONMENTAL ENGINEERING
8-12 Dietz St., Suite 303
Oneonta, NY 607.432.8073
248 Main St., PO Box 203
North Creek, NY 518.251.5160

PROJECT SURVEYOR:
Kirk K. Horton, Land Surveyor
NYS License No. 049954
9 Broadway
Amenia, New York 12501
845.373.7809

KEY MAP:

No.	Revision	Date	Approv.

Designed by JC | Drawn by CMC | Checked by MWJ
CAD checked by MB | Approved by ACD
Scale As Shown | Date March 3, 2014

Project Title
Silo Ridge
Resort Community

4651 Route 22
Amenia, New York

Issued for
Site Plan - Phase 1

Not Issued for Construction

Drawing Title
Overall Stormwater Management Facility Plan

Drawing Number
C11.00

Sheet 60 of 77

Project Number
29011.00

29011.00-P1_SWM.DWG