\\VHB\PROJ\WHITEPLAINS\29011.00 APWAN\CAD\LD\PLANSET\PHASE 1 SITE PLANS\29011.00-P1_ER-0
Saved Thursday, February 27, 2014 4:13:19 PM GROSENBERG Plotted Thursday, February 27, 2014 4:16:11 PM Rosenberg, David

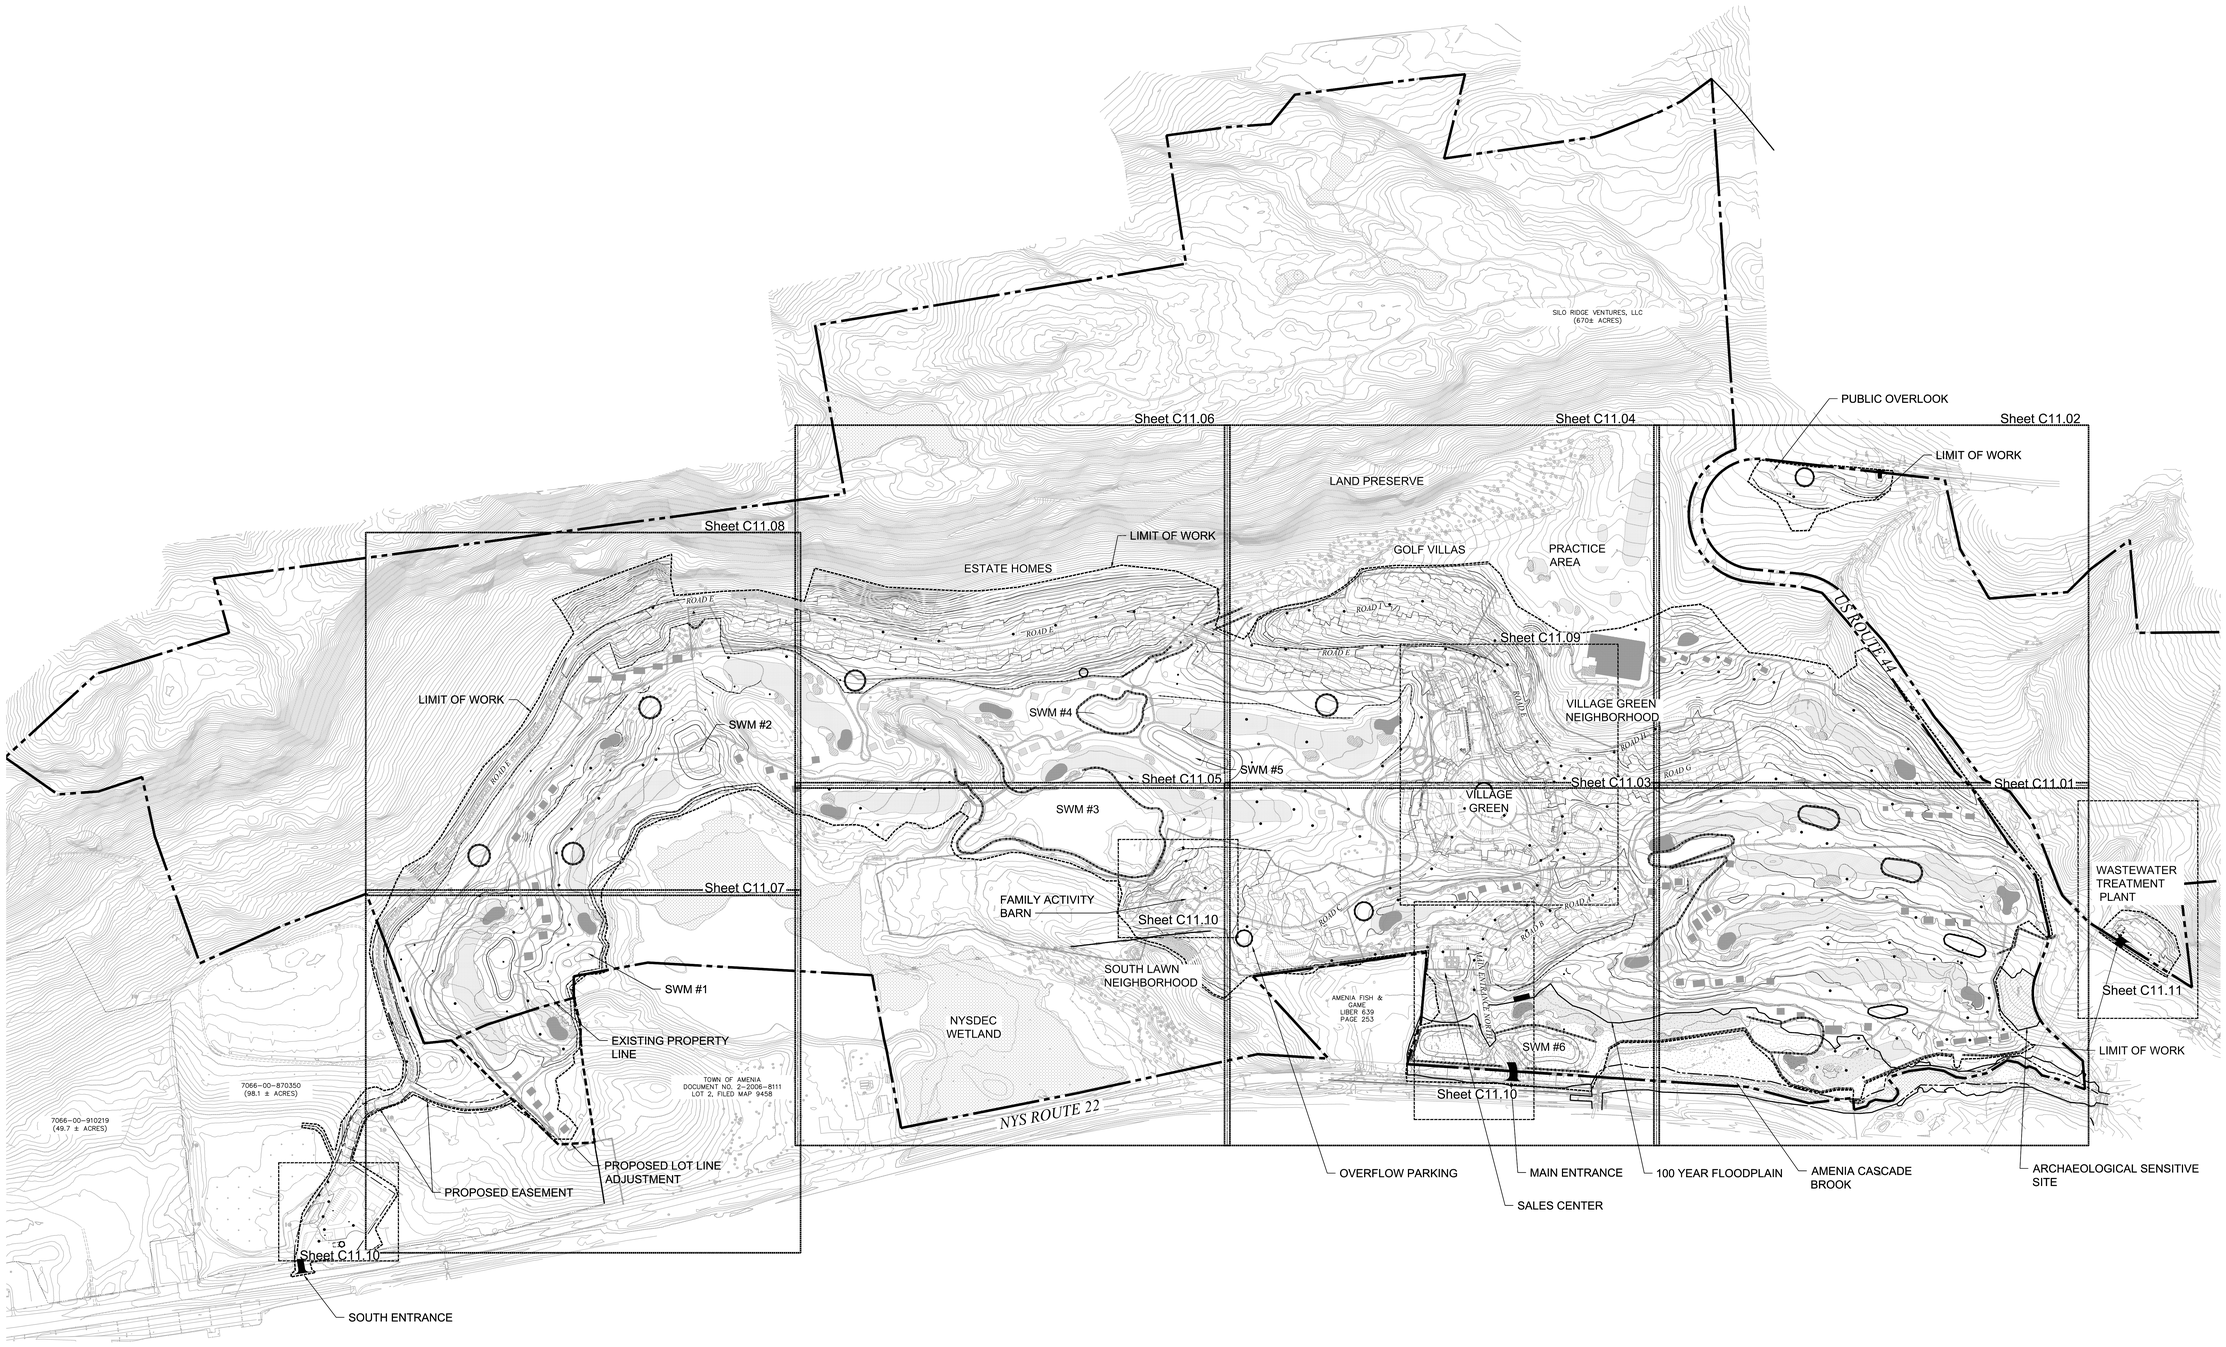

Notes:

1. REFER TO CIVIL SITE DETAILS FOR EROSION AND SEDIMENT CONTROL DETAILS.
2. REFER TO TEMPORARY SEDIMENT BASIN PLANS FOR ENLARGEMENTS OF EACH BASIN GRADING.
3. REFER TO CONSTRUCTION SEQUENCING PLANS AND NOTES FOR DETAILS OF CONSTRUCTION PHASING. ADDITIONAL EROSION CONTROL MEASURES SHALL BE IMPLEMENTED AS NECESSARY AND IN ACCORDANCE WITH EROSION CONTROL NOTES AND SEDIMENT CONTRACTOR IS RESPONSIBLE TO MAINTAIN EROSIONS CONTROL MEASURES PER PHASE.
4. TEMPORARY SILT FENCE IS SHOWN AS APPROXIMATE; CONTRACTOR TO INSTALL AT TOE OF SLOPES IN ORDER TO MAINTAIN EROSION AND SEDIMENT CONTROL. ALL EXISTING WATER BODIES SHALL BE PROTECTED BY DOUBLE ROW SILT FENCE.
5. TREE PROTECTION SHALL BE INSTALLED AT ALL TREES TO REMAIN WITHIN PROJECT LIMITS.

OWNER:
Silo Ridge Ventures, LLC
5021 Route 44
Amenia, New York 12501
845.373.8020

ARCHITECTS, PLANNERS, LANDSCAPE ARCHITECTS:
HART | HOWERTON
10 East 40th Street New York, NY 10016
Tel: 212.683.5631 Fax: 212.481.3768
E-mail: NY@harthowerton.com

GOLF COURSE DESIGNERS:
FAZIO DESIGN
401 N. Main St., Ste. 400
Hendersonville, North Carolina 28792
828.693.0052 • FAX 828.693.0071

ENVIRONMENTAL PLANNING & CIVIL ENGINEERING:
VHB
Engineering, Surveying & Landscape Architecture, PC
Planning
Transportation
Land Development
Environmental Services
50 Main Street, Suite 360
White Plains, New York 10606
914.467.6600 • FAX 914.761.3759

WASTEWATER AND WATER DESIGN:
CEDARWOOD ENGINEERING SERVICES, PLLC
CIVIL & ENVIRONMENTAL ENGINEERING
8-12 Dietz St., Suite 303
Oneonta, NY 607.432.8073
248 Main St., PO Box 203
North Creek, NY 518.251.5160

PROJECT SURVEYOR:
Kirk K. Horton, Land Surveyor
NYS License No. 049954
9 Broadway
Amenia, New York 12501
845.373.7809

KEY MAP:

250 0 250 500
SCALE IN FEET

No.	Revision	Date	Appvd

Designed by JC | Drawn By CMG | Checked by MWJ
CAD checked by MB | Approved by ACD
Scale As Shown | Date March 3, 2014

Project Title
Silo Ridge Resort Community
4651 Route 22
Amenia, New York

Issued for
Site Plan - Phase 1

Not Issued for Construction

Drawing Title
Overall Erosion and Sediment Control Plan

Drawing Number
C12.00

Sheet of 61

Project Number
29011.00

29011.00-P1_ER-0.DWG