NOT FOR CONSTRUCTION

GENERAL NOTES:
1. REFER TO CIVIL DRAWINGS FOR FINISH FLOOR ELEVATIONS.

MATERIALS KEY:

1	METAL, LOW STANDING SEAM ROOF
2	WOOD SHINGLE ROOF
3	HEAVY TIMBER
4	STONE
5	WOOD SIDING
6	WOOD TRIM
7	INSULATED WOOD/METAL WINDOWS
8	WOOD/METAL/GLASS DOORS
9	BOARD AND BATTEN SIDING
10	BRICK
11	WOOD/METAL RAILING
12	LOUVERED WINDOW
13	SLATE ROOF
14	STUCCO
15	WOOD SHINGLE SIDING
16	COMPOSITE SIDING
17	METAL

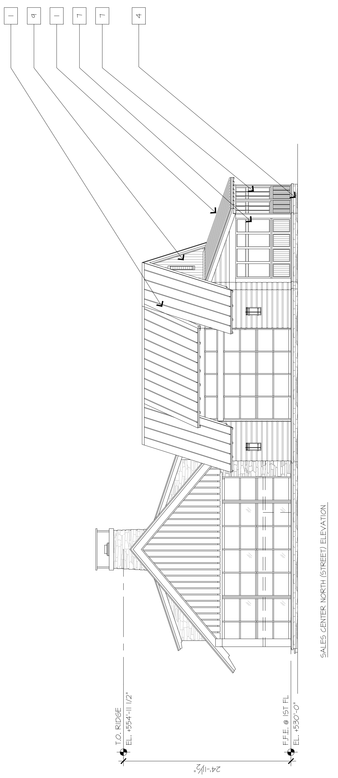

SALES CENTER NORTH (STREET) ELEVATION

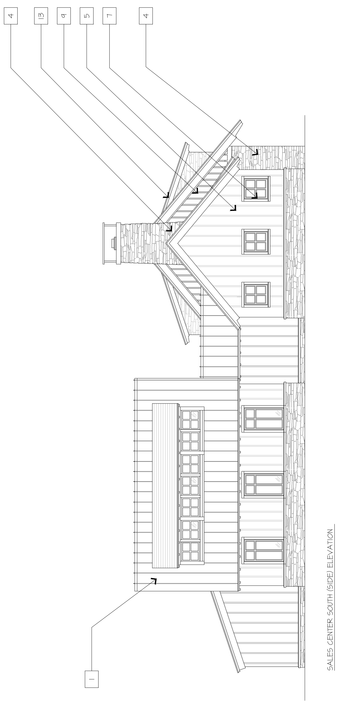

SALES CENTER SOUTH (SIDE) ELEVATION

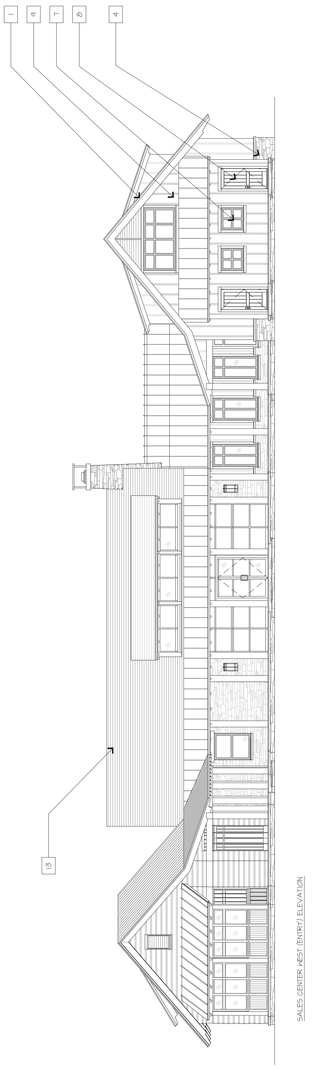
SALES CENTER WEST (ENTRY) ELEVATION

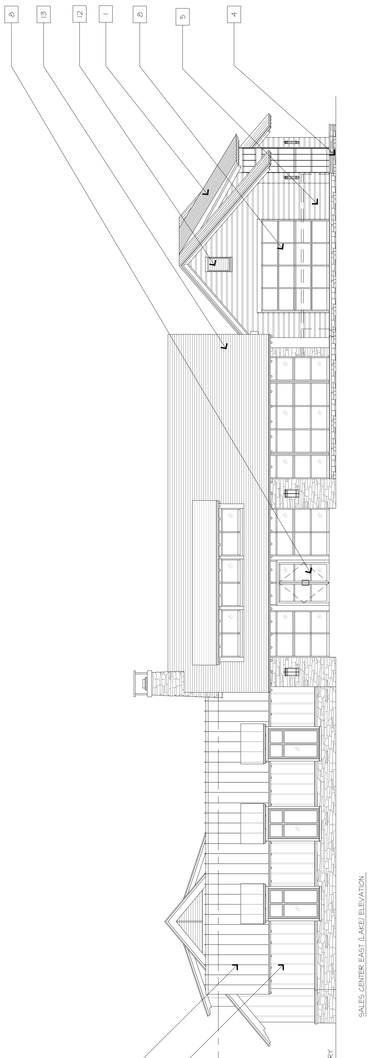

SALES CENTER EAST (LAKE) ELEVATION

1 SALES CENTER ELEVATIONS

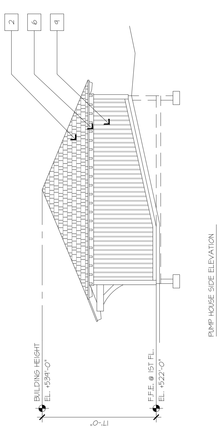

PUMP HOUSE SIDE ELEVATION

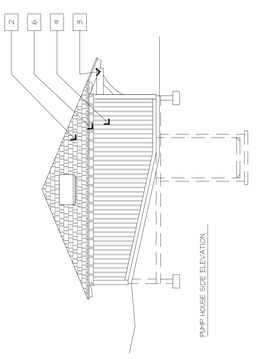
PUMP HOUSE SIDE ELEVATION

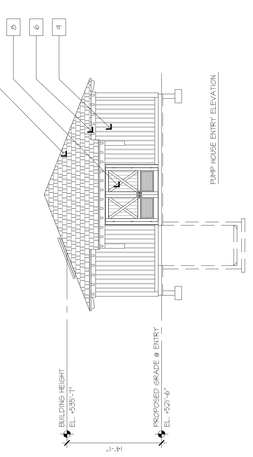

PUMP HOUSE ENTRY ELEVATION

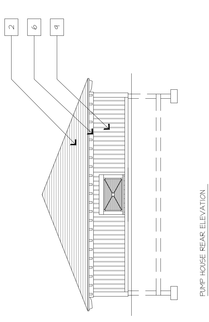
PUMP HOUSE REAR ELEVATION

3 PUMP HOUSE ELEVATIONS

SALES CENTER WEST (ENTRY) ELEVATION

SALES CENTER EAST (LAKE) ELEVATION

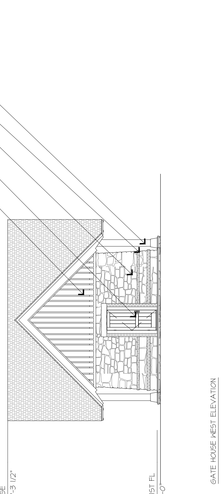

GATE HOUSE WEST ELEVATION

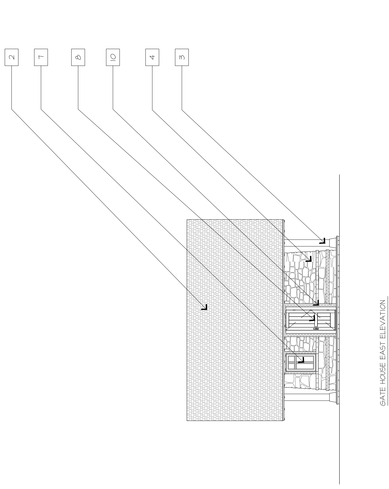
GATE HOUSE EAST ELEVATION

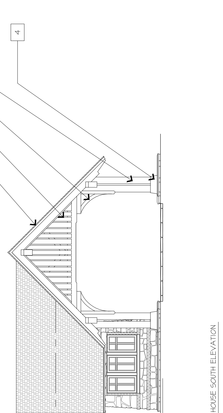

GATE HOUSE SOUTH ELEVATION

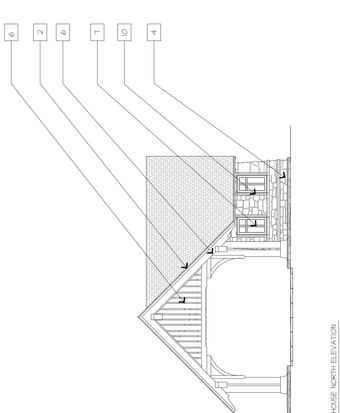
GATE HOUSE NORTH ELEVATION

2 GATE HOUSE ELEVATIONS

SILO RIDGE
PHASE 1 SITE PLAN SUBMISSION
Amenia, New York
Dutchess County

HART | HOWERTON
10 East 40th Street New York, NY 10016
Tel: 212 681 3631 Fax: 212 481 3768
E-mail: NY@hartHowerton.com

REVISIONS

NO.	DATE:	ISSUE:

ISSUE

DATE:	PH / DESCRIPTION:
04/29/2014	-

COPYRIGHT
The Hart Howerton Partnership Ltd. and its associates reserve all rights of copyright in this drawing and any part of it. Hart Howerton and any of their associates may assert these rights against any unauthorised use.

DISCLAIMER
NOTE: THIS DRAWING IS NOT TO BE USED FOR CONSTRUCTION PURPOSES UNLESS ISSUED FOR CONSTRUCTION.

AMENITY BUILDING
ELEVATIONS

DRAWING TITLE:

PROJECT #: 12,507
DRAWN BY: KB
CHECKED BY: VALUE
DRAWING NO: A3.04

0 4 8 16
1/8"=1'-0"

Carl Hanson, H:\2012\12-507 Alpaun Inn and Cottages\4.0 CAD\Sketches\Sheet Set\A3.04 Amenity Building Elevations.dwg, Page Setup: tpc_HH.ctb, Plot Scale: 1:1, \\HHPRINT\Canon iR2200-3300 PCL5e