Carl Pearson, H:\2012\12-507 Apwan Inn and Cottages\4.0 CAD\Sheetfiles\Sheet Set\A3.12 Townhouse Elevations.dwg , Page Setup: test, HH.ctb, Plot Scale: 1:1, \\HH-PRINT\Canon iR2200-3300 PCL5e

1 | TOWNHOUSE TYPE 2 ELEVATIONS

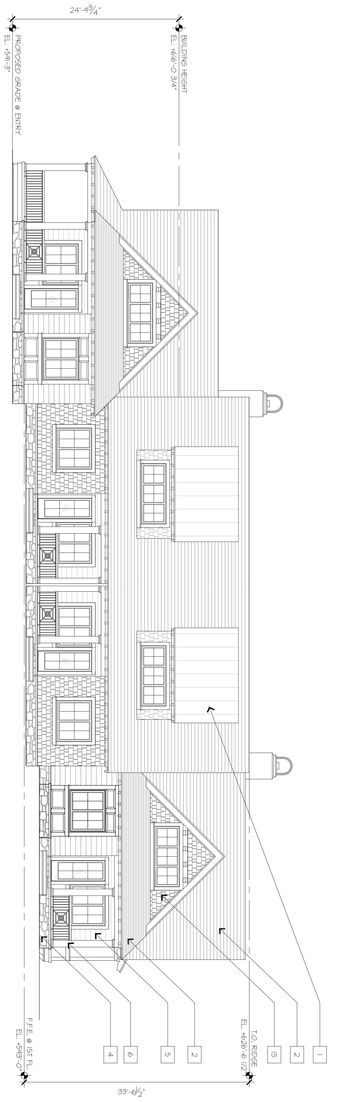

FRONT (ENTRY) ELEVATION

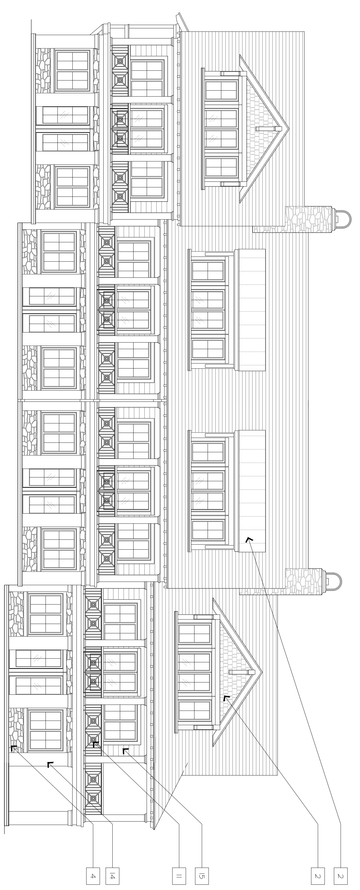

REAR ELEVATION

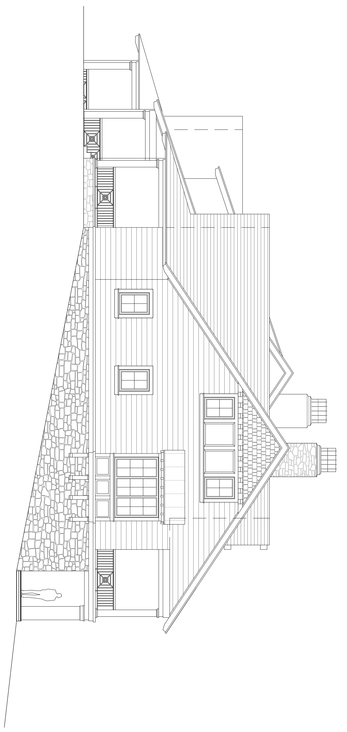

SIDE ELEVATION

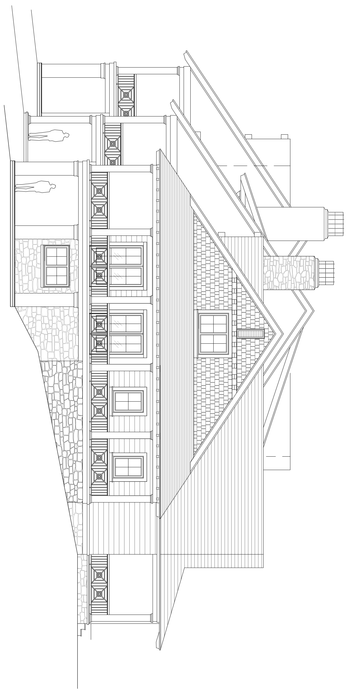

SIDE ELEVATION

MATERIALS KEY:

1	METAL LOW STANDING SEAM ROOF
2	WOOD SHINGLE ROOF
3	HEAVY TIMBER
4	STONE
5	WOOD SIDING
6	WOOD TRIM
7	INSULATED WOOD/METAL WINDOWS
8	WOOD/METAL/GLASS DOORS
9	BOARD AND BATTEN SIDING
10	BRICK
11	WOOD/METAL RAILING
12	LOUVERED WINDOW
13	SLATE ROOF
14	STUCCO
15	WOOD SHINGLE SIDING
16	COMPOSITE SIDING
17	METAL

GENERAL NOTES:
1. REFER TO ARTIL DRAWINGS FOR FINISH FLOOR ELEVATIONS

0 4 8 16

1/8"=1'-0"

NOT FOR CONSTRUCTION

DRAWING TITLE:
TOWNHOUSE 3
ELEVATIONS

PROJECT #: 12-507
DRAWN BY: MICHAEL VALLE
CHECKED BY: VALLE
DRAWING NO: A3.12

REVISIONS	
DATE	ISSUE

DATE: 10/30/2014
ISSUE: PRELIMINARY

SILO RIDGE
PHASE 1 SITE PLAN SUBMISSION

Amenia, New York
Dutchess County

These plans and drawings are the property of Hart Howerton, Inc. and are not to be used in any way without the permission of the owners of the intellectual property rights.

THE ARCHITECTURAL WORK DESCRIBED IN THESE DRAWINGS MAY BE SUBJECT TO COPYRIGHT PROTECTION AS AN ARCHITECTURAL WORK UNDER SECTIONS 102 AND 120 OF THE COPYRIGHT ACT, 17 U.S.C.

HART | HOWERTON
10 East 40th Street New York, NY 10016
Tel: 212 683 5631 Fax: 212 481 3768
E-mail: NY@harthowerton.com