


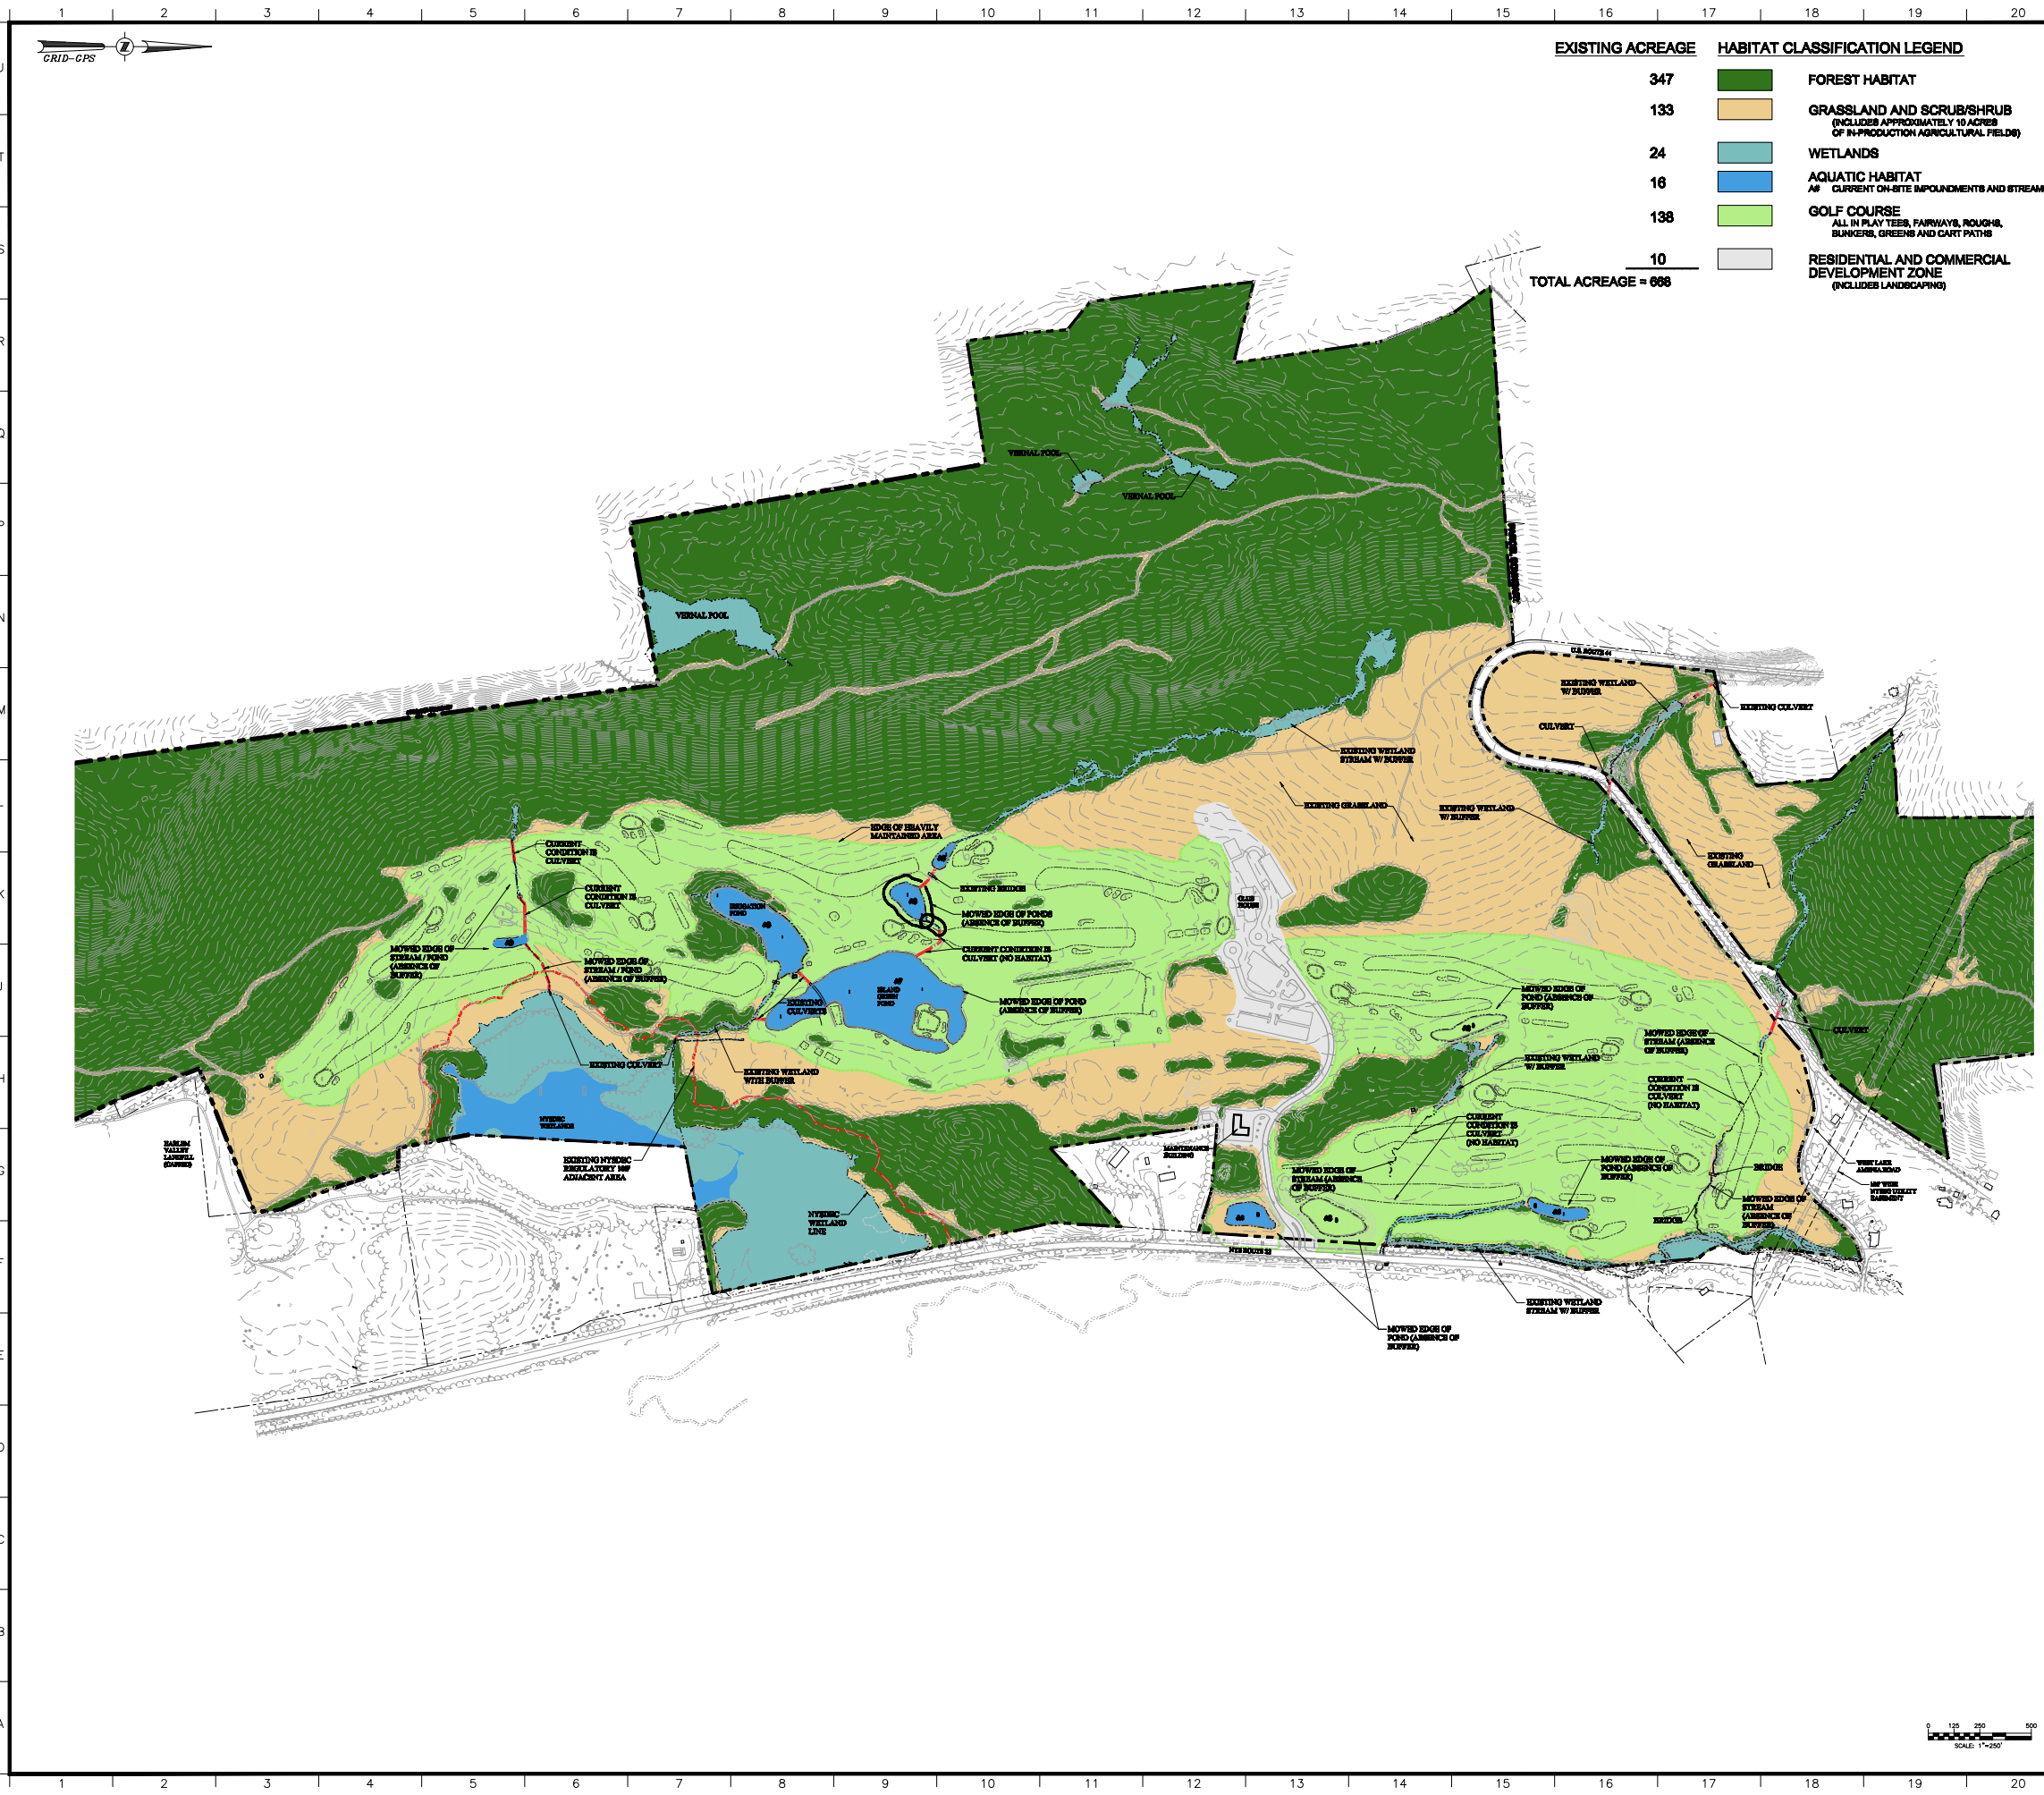

EXISTING ACREAGE	HABITAT CLASSIFICATION LEGEND
347	FOREST HABITAT
133	GRASSLAND AND SCRUB/SHRUB (INCLUDES APPROXIMATELY 10 ACRES OF IN-PRODUCTION AGRICULTURAL FIELDS)
24	WETLANDS
16	AQUATIC HABITAT A# CURRENT ON-SITE IMPOUNDMENTS AND STREAMS
138	GOLF COURSE ALL IN PLAY TEES, FAIRWAYS, ROUGHS, BUNKERS, GREENS AND CART PATHS
10	RESIDENTIAL AND COMMERCIAL DEVELOPMENT ZONE (INCLUDES LANDSCAPING)
TOTAL ACREAGE = 668	

ARCHITECT OF RECORD - RESORT

Jf

Jensen Fey

PHONE 425.216.0318 FAX 425.216.0325
7730 Leary Way, Redmond, WA 98052

ARCHITECT OF RECORD - RESIDENTIAL

MINNO & WASKO

ARCHITECTS AND PLANNERS

11 LAMBERT LANE, SUITE 200
LAKEVILLE, VT 05401
TEL 802.249.4400 FAX 802.249.4400
WWW.MINNOWASKO.COM

SURVEY, PLANNING AND ENGINEERING

CHAZEN ENGINEERING, LAND SURVEYING
& LANDSCAPE ARCHITECTURE CO., P.C.

1000 ROUTE 100, SUITE 100
CHAZEN, NY 12024
TEL 518.386.1000 FAX 518.386.1001
WWW.CHAZEN-ENGINEERING.COM

GOLF COURSE ARCHITECT

ERNIE ELS DESIGN

1000 ROUTE 100, SUITE 100
CHAZEN, NY 12024
TEL 518.386.1000 FAX 518.386.1001
WWW.ERDDESIGN.COM

NATURAL RESOURCE MANAGEMENT PLAN

AUDUBON INTERNATIONAL

1000 ROUTE 100, SUITE 100
CHAZEN, NY 12024
TEL 518.386.1000 FAX 518.386.1001
WWW.AUDUBON-INTERNATIONAL.COM

WATER AND WASTEWATER TREATMENT FACILITIES

DELAWARE OPERATIONS, INC.

1000 ROUTE 100, SUITE 100
CHAZEN, NY 12024
TEL 518.386.1000 FAX 518.386.1001
WWW.DELAWARE-OPERATIONS.COM

NOTES:

No. 1

ISSUE

DATE

1

MASTER DEVELOPMENT PLAN

08-22-08

KEY PLAN

SILLO RIDGE RESORT COMMUNITY

AMENIA, NY

ROBERT A.M. STERN ARCHITECTS, LLP

460 WEST 34th STREET, NEW YORK, NY 10001
TEL (212) 907-5100 FAX (212) 907-5068

HIGHER GROUND COUNTRY CLUB MANAGEMENT CO., LLC

SILLO RIDGE COUNTRY CLUB
P.O. BOX 86
AMENIA, NY 12501

HABITAT MANAGEMENT PLAN

EXISTING CONDITIONS

Project No. 10454.02

Date 04/03/08

Scale 1"=250'

Drawing No. ENV-2

Copyright (c) 2008 Robert A.M. Stern Architects