


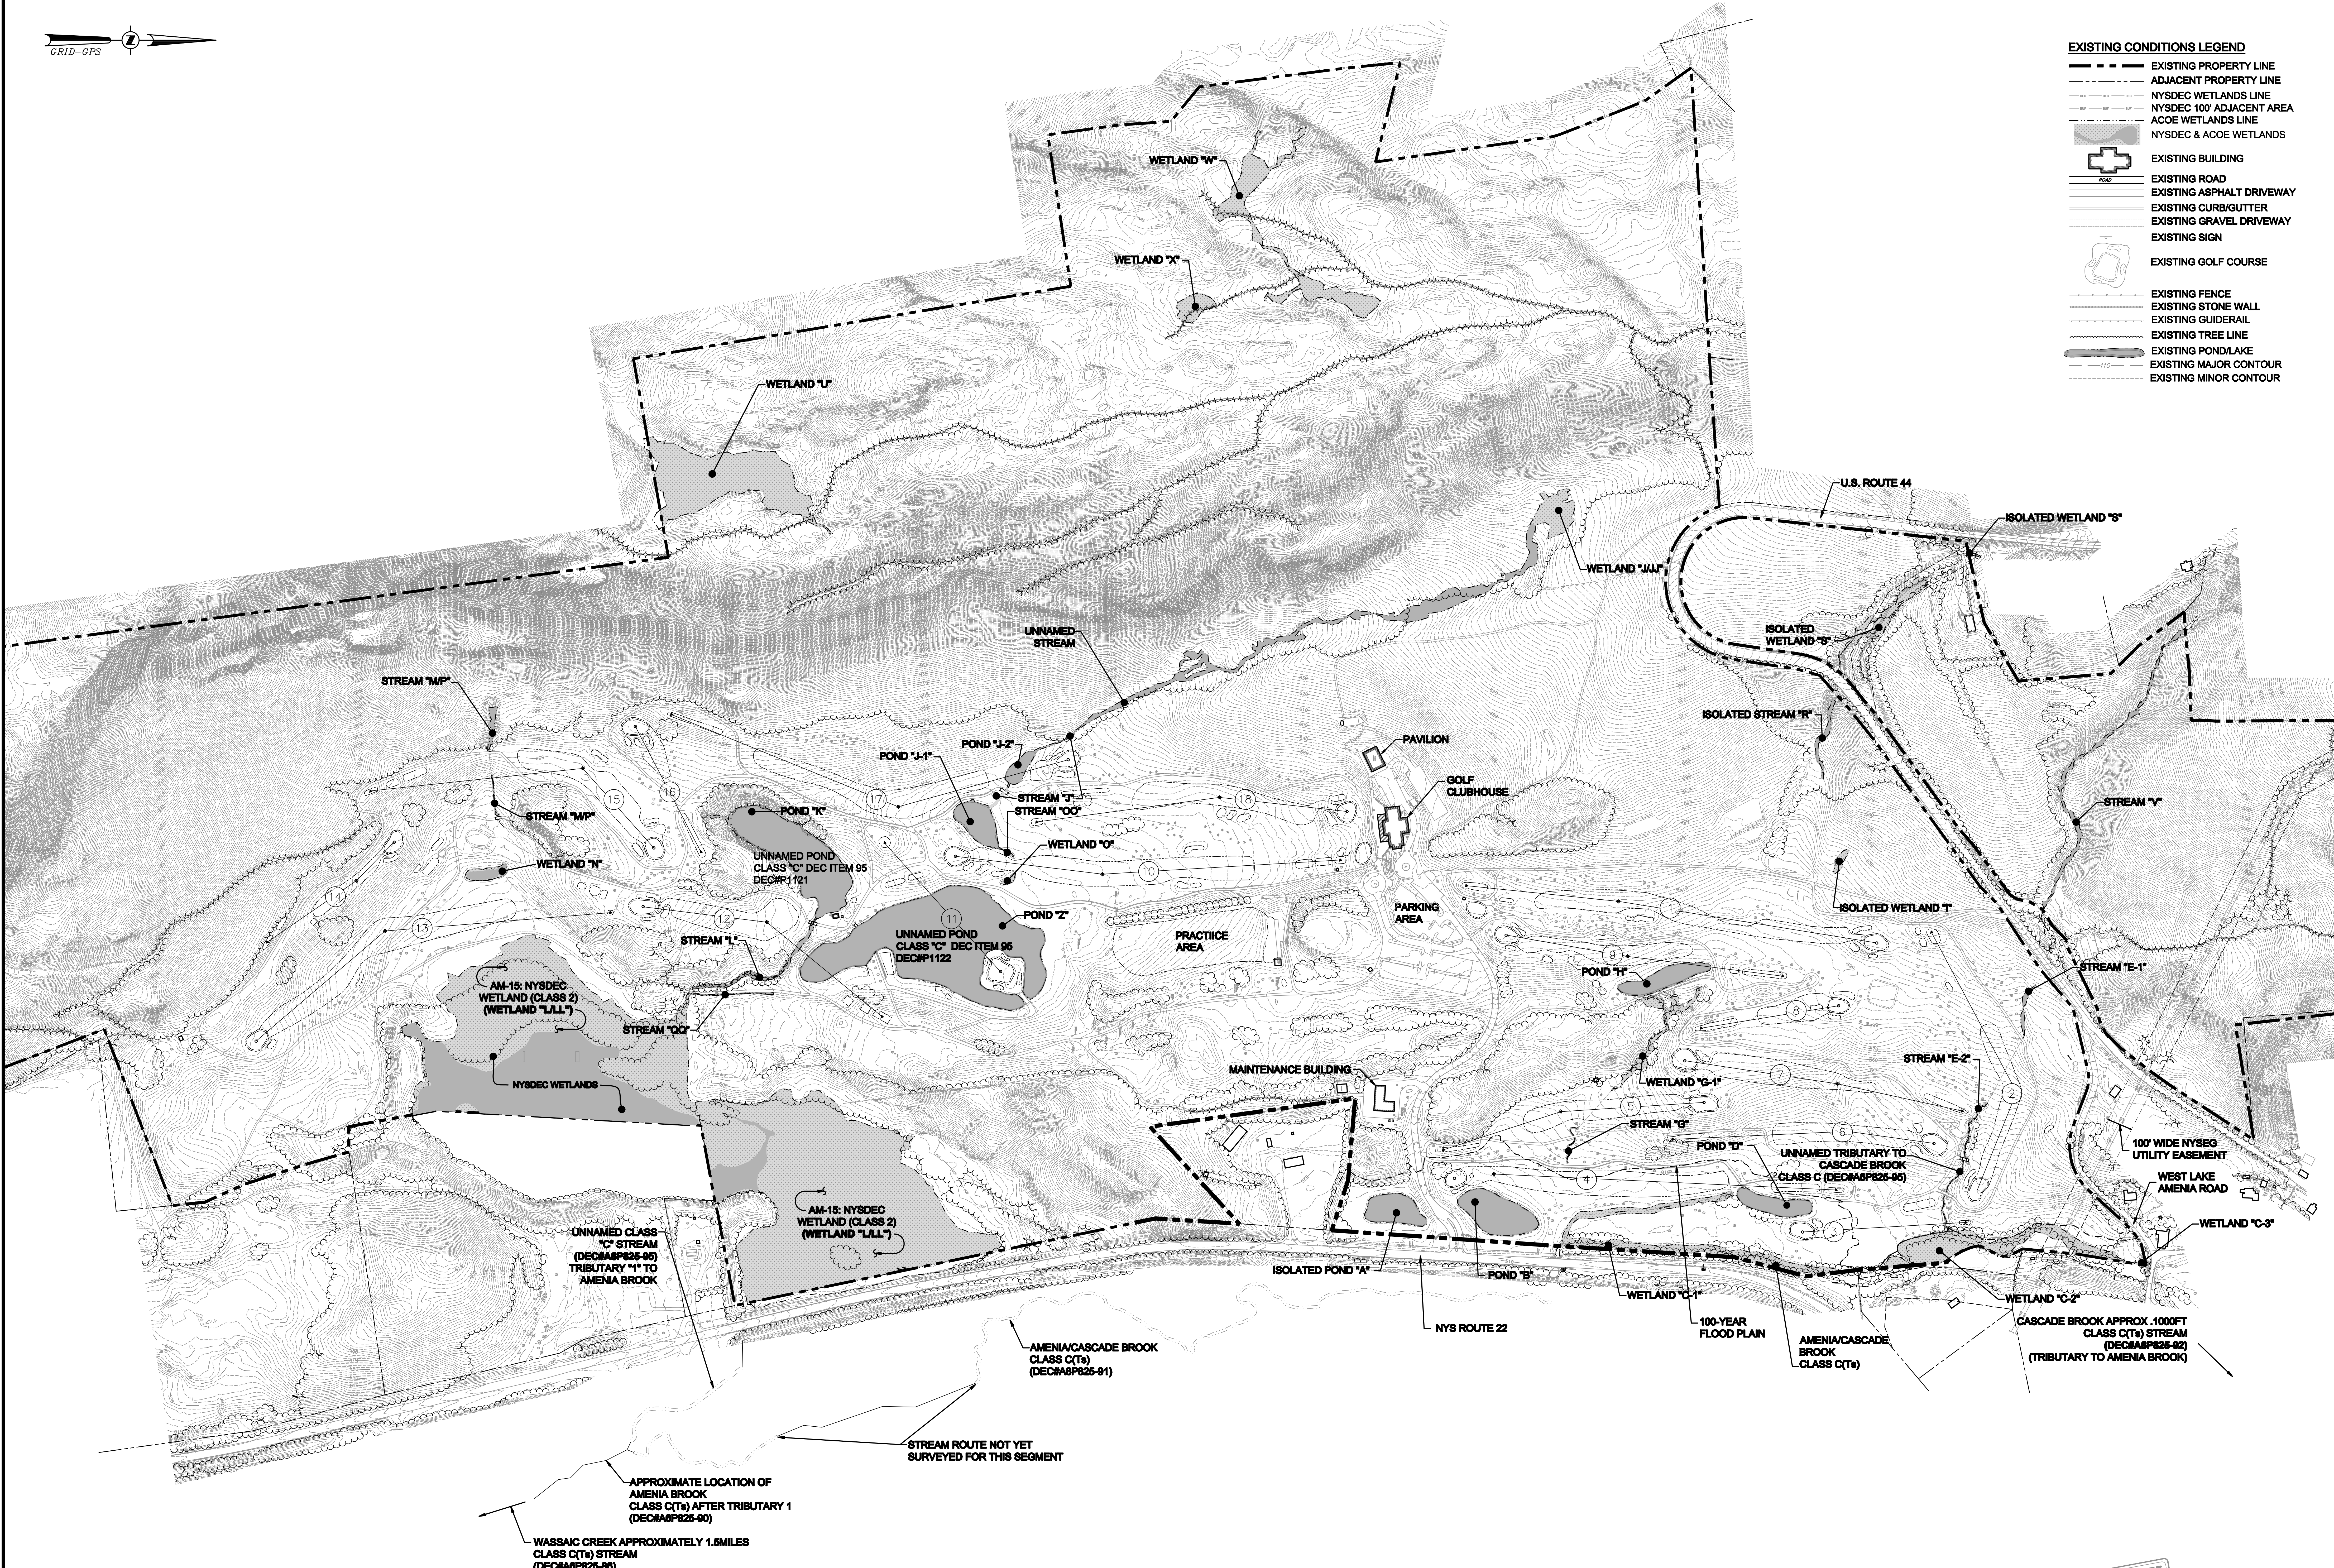

- PRELIMINARY**
DATE: 06/21/07

drawn CJB	checked PR/JAB
date 6/21/07	scale 1"=200'
project no. 10454.02	
sheet no. SP1-B	