Saved Thursday, January 29, 2015 9:22:15 AM GROSSNEBERG Plotted Monday, February 02, 2015 3:12:44 PM Rosenberg, David

Legend

- DIRECTION OF SURFACE WATER FLOW
- DIRECTION OF SEWER WATER FLOW
- GRAVITY SEWER SYSTEM WITH SEWER MANHOLES
- SANITARY SEWER FORCEMAIN FROM PUMP STATIONS TO WWTP
- PS — PROPOSED PUMP STATION
- TREATED WATER FORCEMAIN FROM WASTEWATER TREATMENT PLANT
- PROPERTY LINE
- PROPOSED LOT LINE ADJUSTMENT
- PROPOSED EASEMENT

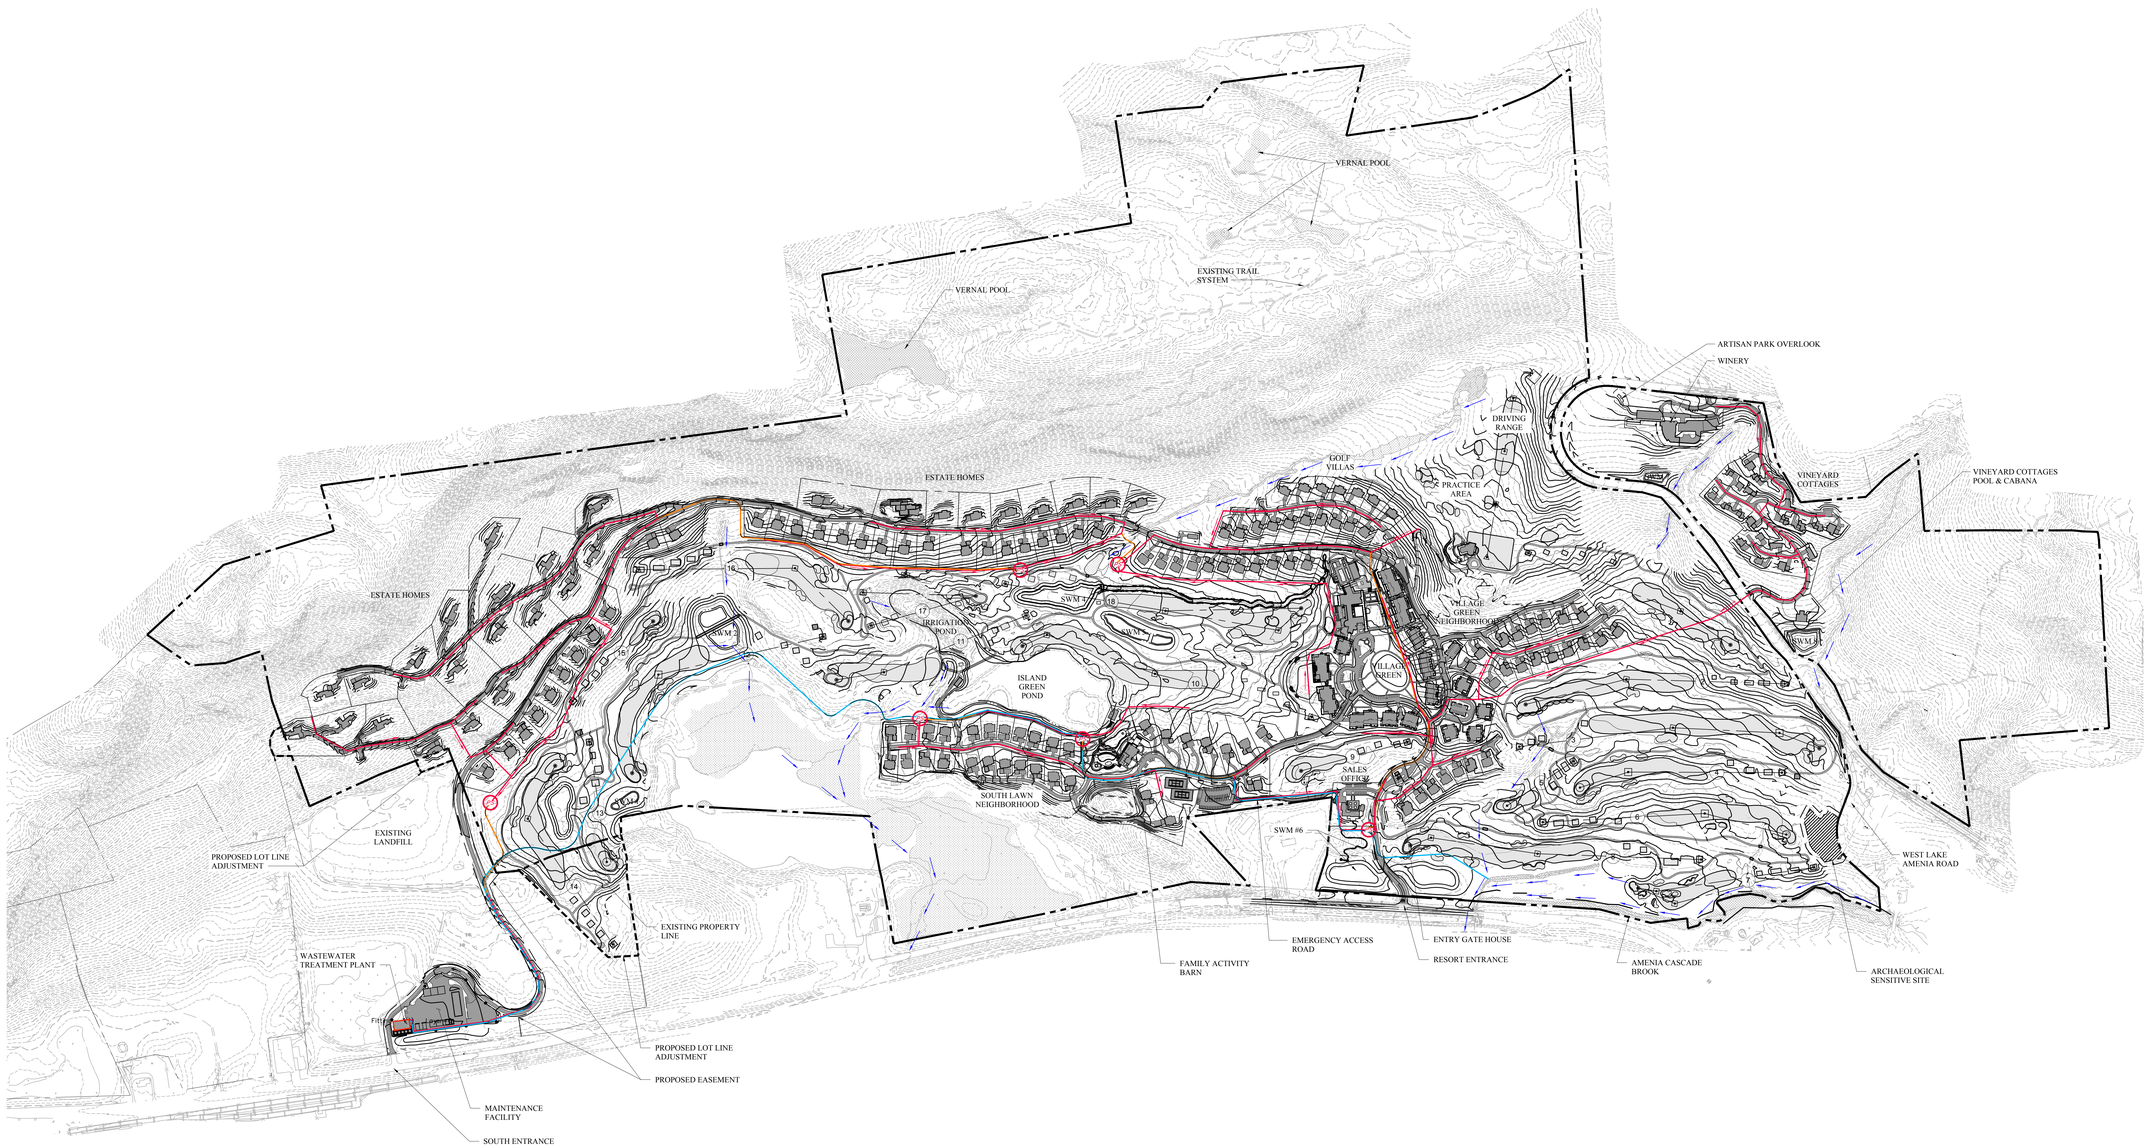

OWNER:

Silo Ridge Ventures, LLC
5021 Route 44
Amenia, New York 12501
845.373.8020

ARCHITECTS, PLANNERS, LANDSCAPE ARCHITECTS:

HART | HOWERTON
10 East 40th Street New York, NY 10016
Tel: 212.683.5631 Fax: 212.481.3768
E-mail: NY@harthowerton.com

GOLF COURSE DESIGNERS:

FAZIO DESIGN
401 N. Main St., Ste. 400
Hendersonville, North Carolina 28792
828.693.0052 • FAX 828.693.0071

ENVIRONMENTAL PLANNING & CIVIL ENGINEERING:

VHB
Engineering, Surveying & Landscape Architecture, PC
Planning
Transportation
Land Development
Environmental Services
50 Main Street, Suite 360
White Plains, New York 10606
914.467.6600 • FAX 914.761.3759

WASTEWATER AND WATER DESIGN:

CEDARWOOD ENGINEERING SERVICES, PLLC
CIVIL & ENVIRONMENTAL ENGINEERING
8-12 Dietz St., Suite 303
Oneonta, NY 607.432.8073
248 Main St., PO Box 203
North Creek, NY 518.251.5160

PROJECT SURVEYOR:

Kirk K. Horton, Land Surveyor
NYS License No. 049954
9 Broadway
Amenia, New York 12501
845.373.7809

KEY MAP:

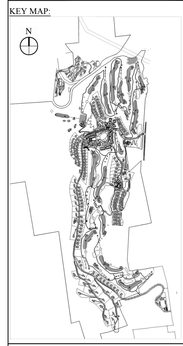

No.	Revision	Date	Approv
2	PER TOWN COMMENTS	1/8/15	ACD
1	PER TOWN COMMENTS	6/19/14	ACD

Designed by: | Drawn by: | Checked by:
CAD checked by: | Approved by:
Scale: As Shown | Date: March 3, 2014

Project Title:
Silo Ridge
Resort Community
Master Development Plan
4651 Route 22
Amenia, New York

Issued for:
Amended Special Use Permit/
Master Development Plan
Approval
Not Issued for Construction

Drawing Title:
Sanitary Sewer System
Master Plan

Drawing Number:
U-1

Sheet 29 of 41

Project Number:
29011.00