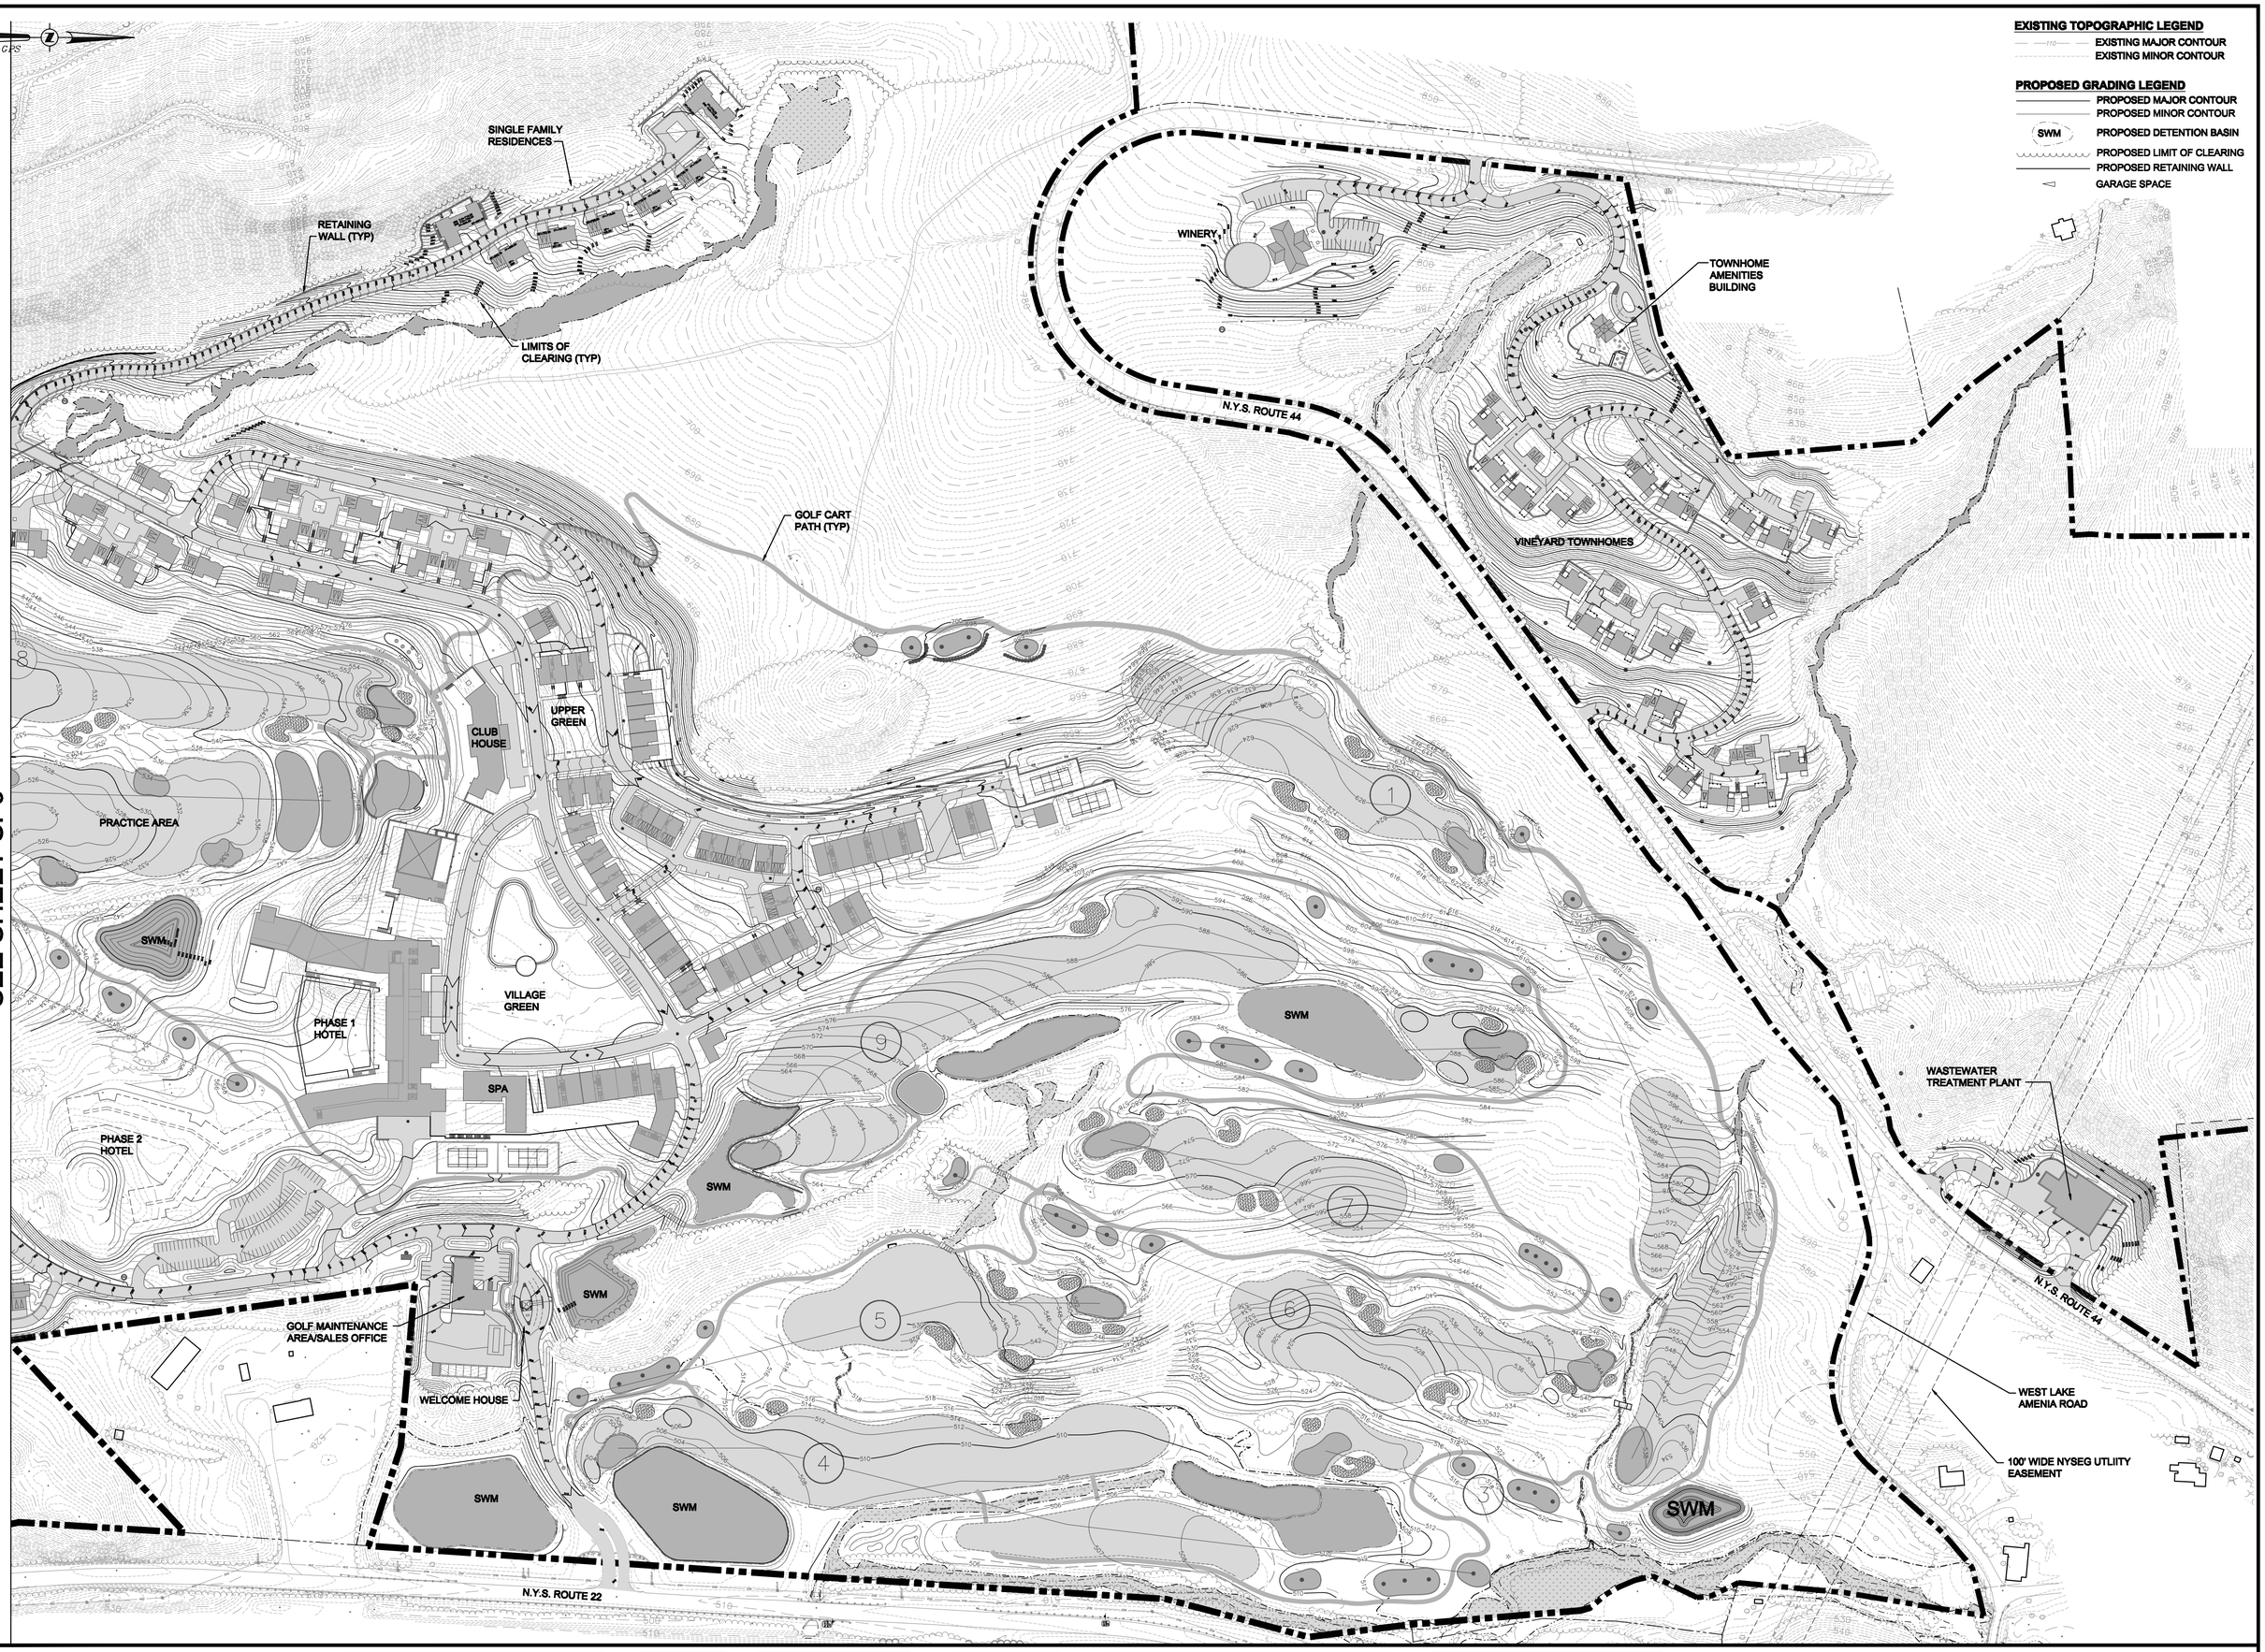

Silo Ridge Resort Community

ERNIE ELS DESIGN
18071 NORTH FLORIDA AVENUE, SUITE 119
LUTZ, FLORIDA 33549 U.S.A. (813) 769-2119

ROBERT A.M. STERN ARCHITECTS
Copyright © 1997 Robert A.M. Stern Architects LLP

ALL RIGHTS RESERVED. COPY OR REPRODUCTION OF THIS PLAN OR ANY PORTION THEREOF IS PROHIBITED WITHOUT THE WRITTEN PERMISSION OF THE DESIGN ENGINEER, SURVEYOR, OR ARCHITECT.

ALTERATION OF THIS DRAWING, EXCEPT BY A LICENSED P.E. IS ILLEGAL. ANY ALTERATION BY A P.E. MUST BE INDICATED AND BEAR THE APPROPRIATE SEAL, SIGNATURE AND DATE OF ALTERATION.

0 1 2 3
ORIGINAL SCALE IN INCHES

THE Chazen COMPANIES
Engineers/Surveyors
Planners
Environmental Scientists

CHAZEN ENGINEERING, LAND SURVEYING & LANDSCAPE ARCHITECTURE CO., P.C.

Poughkeepsie County Office:
21 Fox Street
Poughkeepsie, New York 12601
Phone: (845) 454-3980

Capital District Office:
347 River Street
Troy, New York 12180
Phone: (518) 273-0055

Orange County Office:
356 Meadow Avenue
Newburgh, New York 12550
Phone: (845) 567-1133

North County Office:
100 Glenridge Road
Glens Falls, New York 12801
Phone: (518) 812-0513

rev.	date	description
1	2/7/08	REVISED MDP SUBMISSION

SILO RIDGE RESORT COMMUNITY
TRADITIONAL NEIGHBORHOOD ALTERNATIVE

GRADING PLAN
MASTER DEVELOPMENT PLAN

TOWN OF AMENIA, DUTCHESS COUNTY, NEW YORK

drawn SMD	checked PR/JAR
date 12/7/07	scale 1"=100'
project no. 10454.02	
sheet no. SP8 12 OF 17	

Drawing Name: S:\1\10400-10499\10454.00\ENG\DWG\350_MDP_SP8_10454-02_GRADING.dwg
Xref's Attached: XTOPO_10454-00; XBM_10454-02_TNA; XGOLF_10454-02_TNA; XLAYOUT_10454-02_TNA; XTB_10454-02_MDP_36x48; XTEXT_10454-03_MDP_100
Date Printed: Feb 08, 2008, 1:06pm